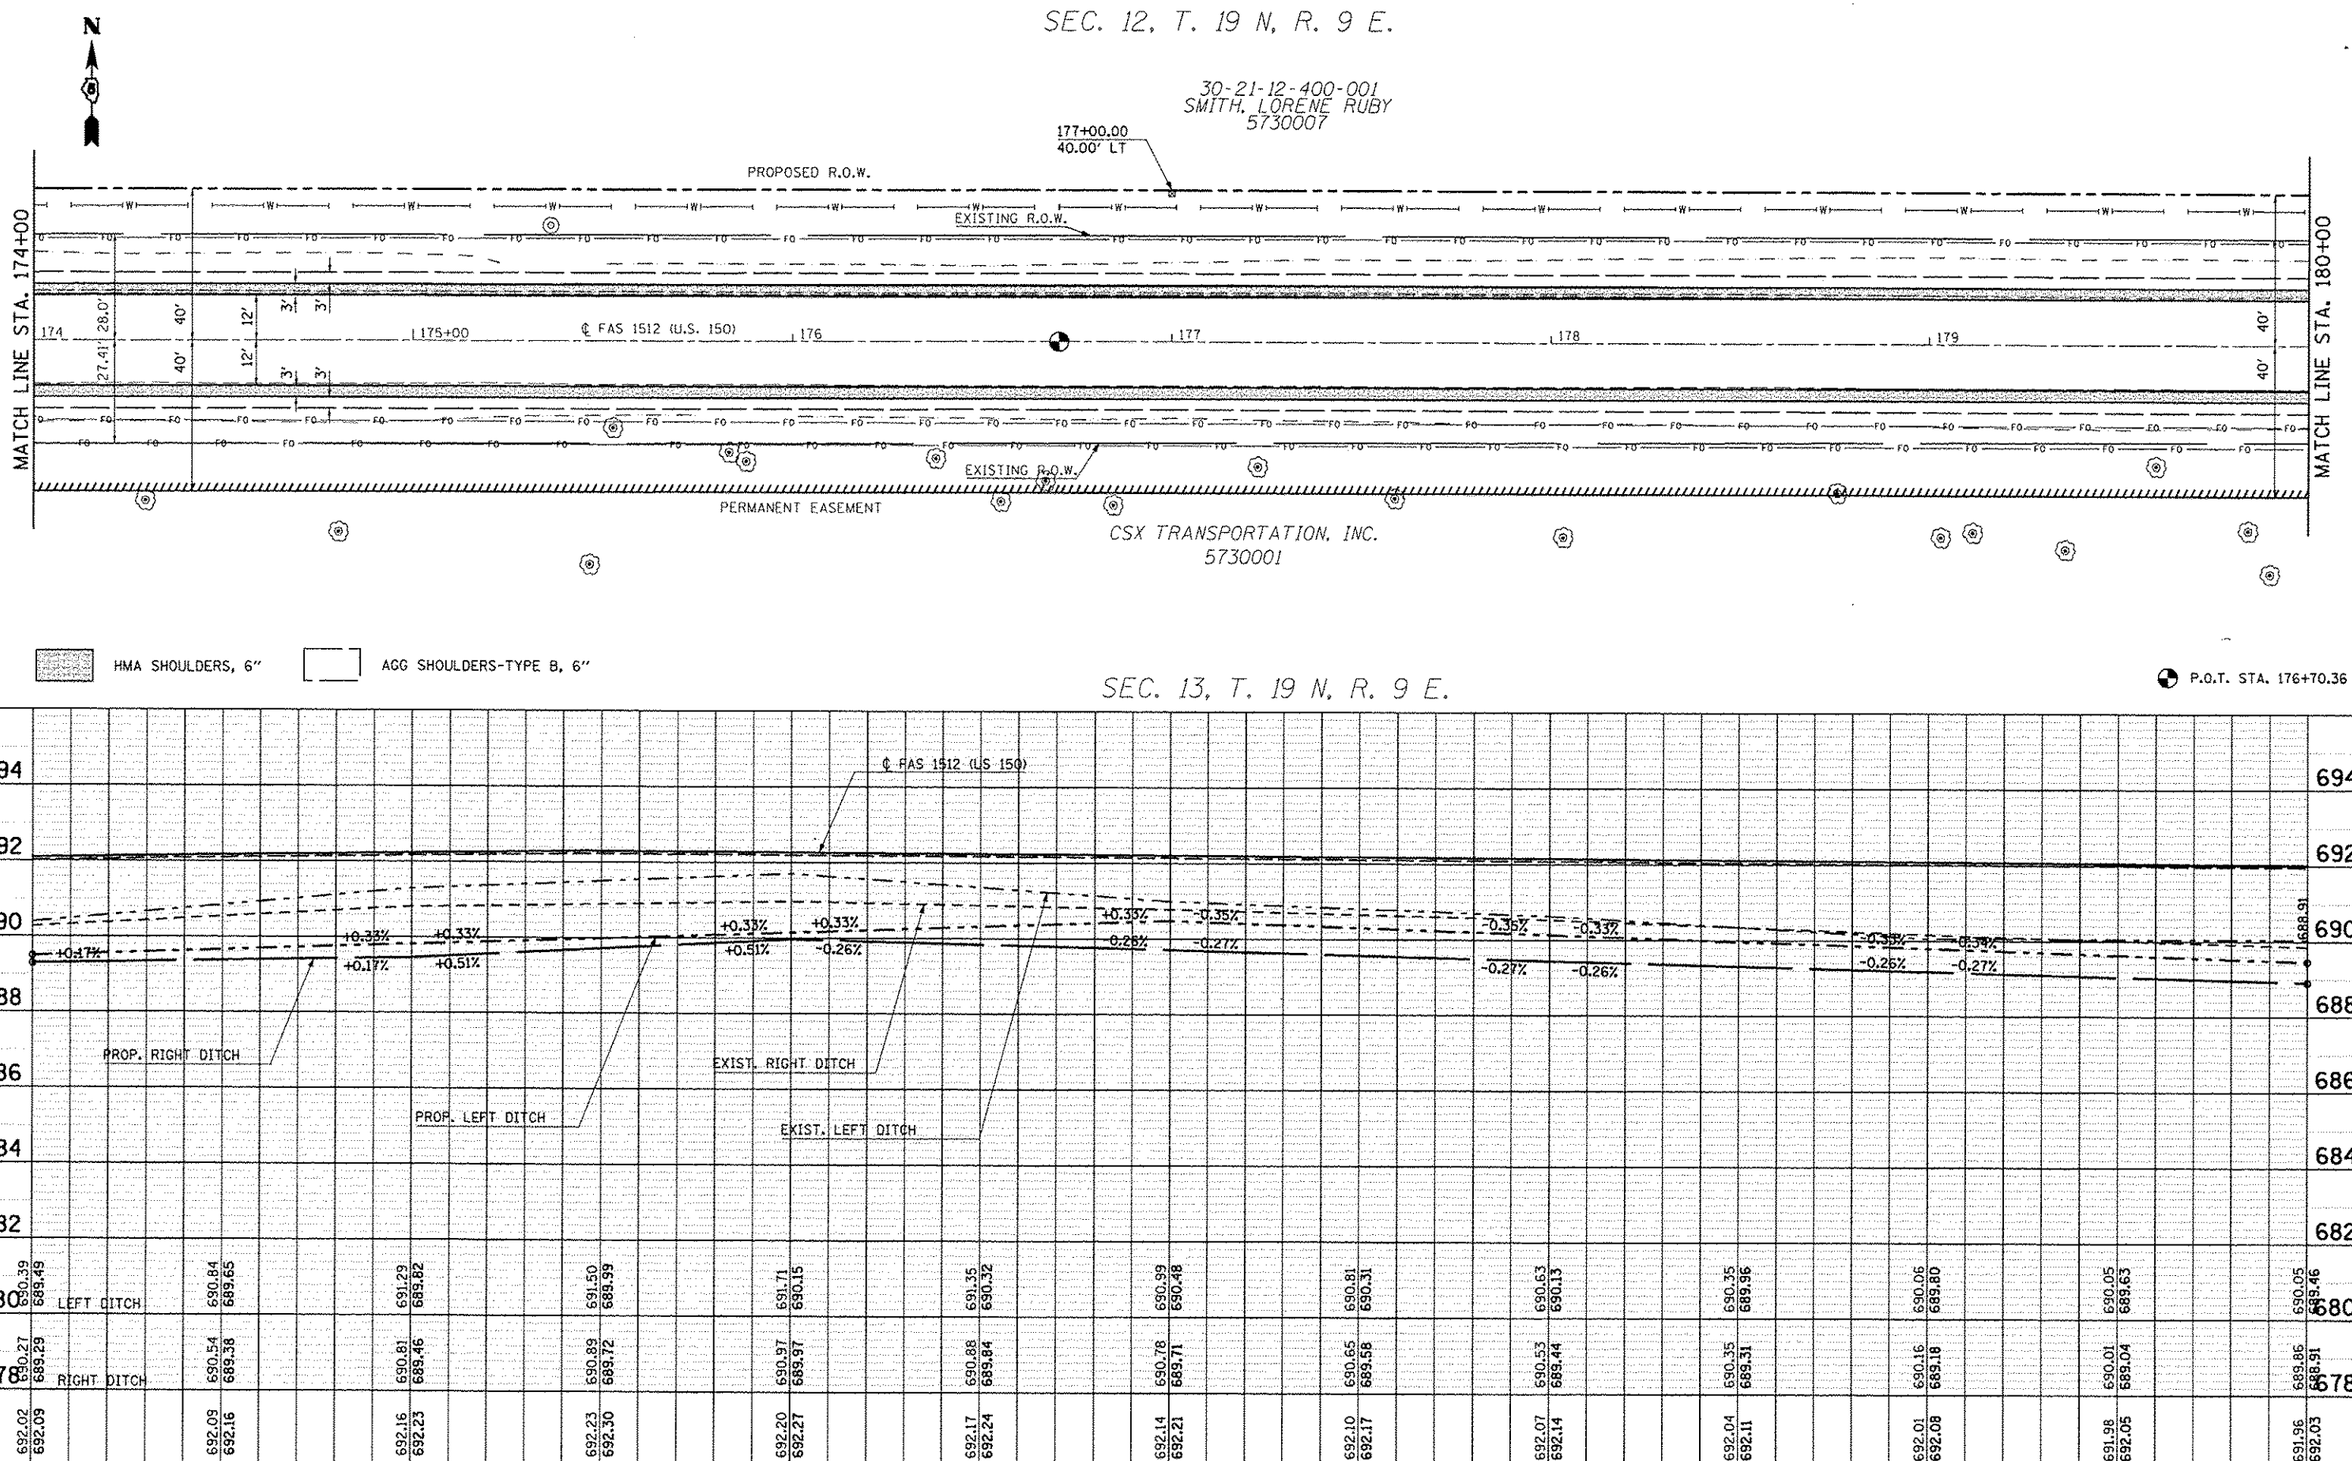

FILE NAME = c:\pw_work\pwidot\coarlockjd\d0120316\D570663-sht-plnprf.dgn	USER NAME = coarlockjd	DESIGNED JMS	REVISED -	STATE OF ILLINOIS DEPARTMENT OF TRANSPORTATION	US 150 MAINLINE PLAN AND PROFILE SHEET	F.A.U. RTE.	SECTION	COUNTY	TOTAL SHEETS	SHEET NO.
	PLOT SCALE = 40.0000 ' / in.	DRAWN JMS	REVISED -			•	(2X,3)RS-3 & 2RS-4	Champaign	551	95
	PLOT DATE = 10/18/2013	CHECKED -	REVISED -			• F.A.U. 7152 & F.A.S. 1512		CONTRACT NO. 70663		
		DATE 081610	REVISED -		SCALE: 1" = 20' / SHEET NO. 14 OF 54 SHEETS / STA. 174+00.00 TO STA. 180+00.00			ILLINOIS FED. AID PROJECT		