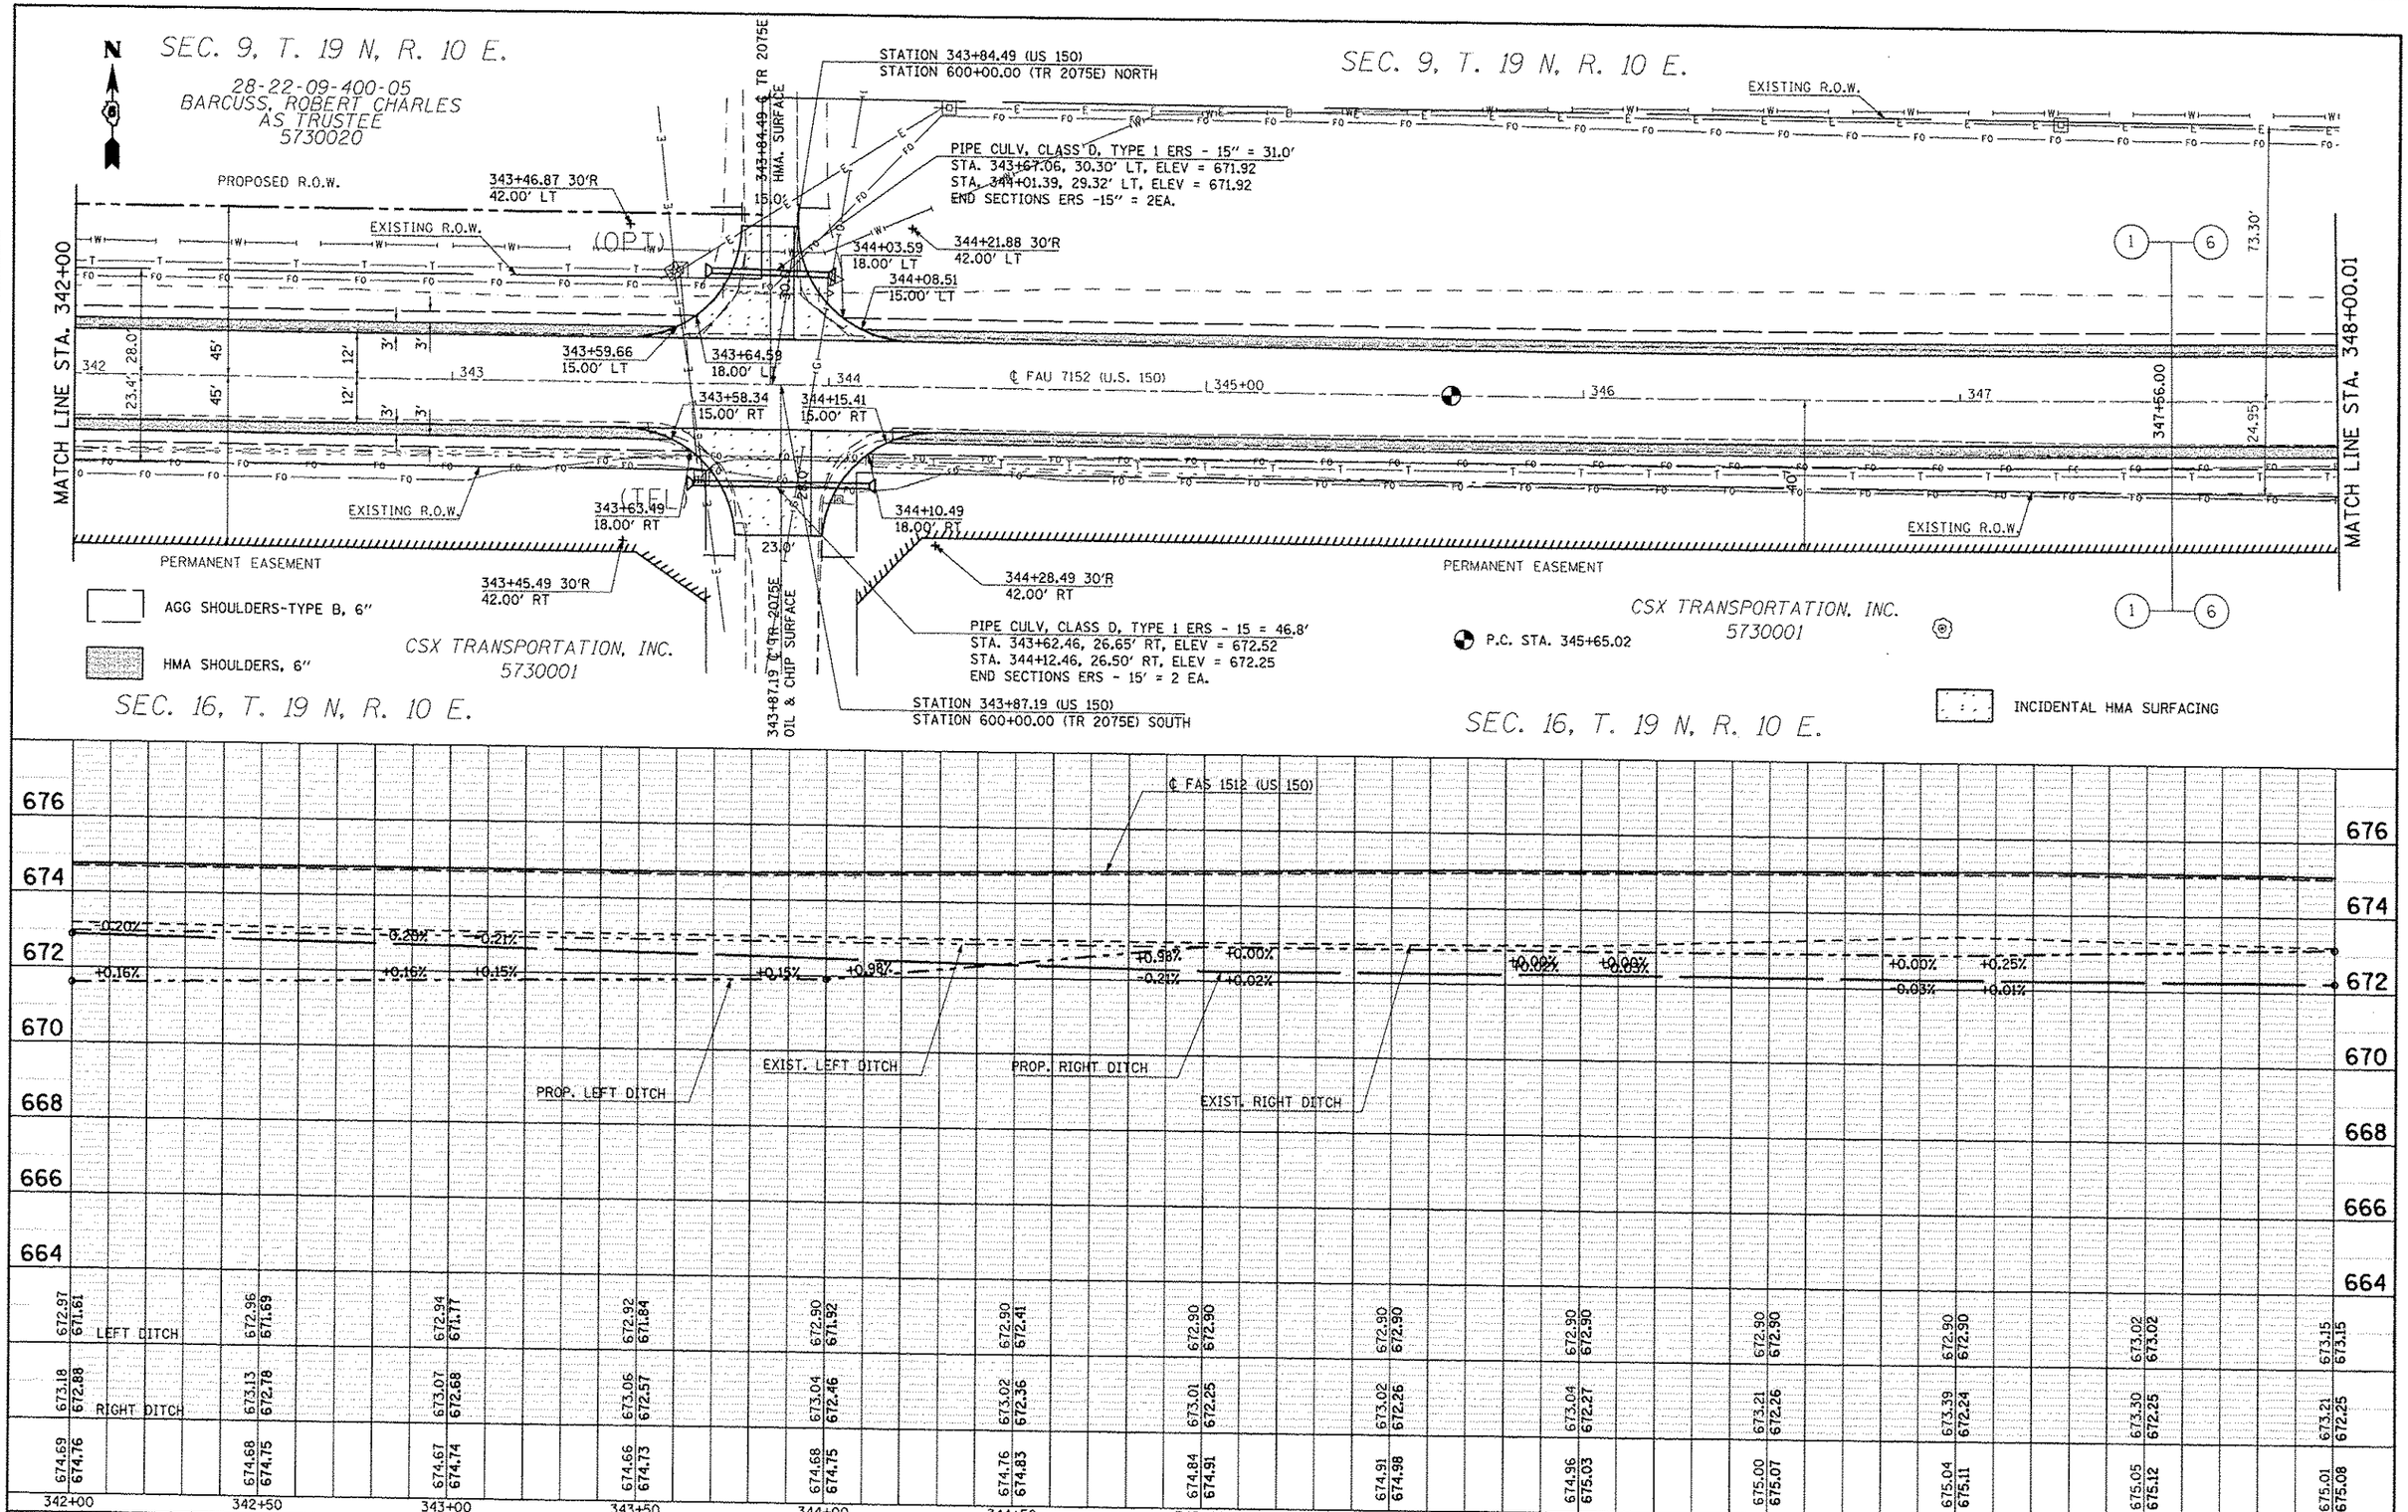

FILE NAME = c:\pw_work\pwidot\cearlockjd\d0120316\D570663-sht-plnprf.dgn	USER NAME = cearlockjd	DESIGNED JMS	REVISED -
	PLOT SCALE = 40.0000 ' / in.	DRAWN JMS	REVISED -
	PLOT DATE = 10/18/2013	CHECKED -	REVISED -
		DATE 081610	REVISED -

STATE OF ILLINOIS
DEPARTMENT OF TRANSPORTATION

US 150 MAINLINE
PLAN AND PROFILE SHEET

SCALE: 1" = 20' | SHEET NO. 42 OF 54 SHEETS | STA. 342+00.00 TO STA. 348+00.00

F.A.U. RTE.	SECTION	COUNTY	TOTAL SHEETS	SHEET NO.
*	(2X,3)RS-3 & 2RS-4	Champaign	551	123
* F.A.U. 7152 & F.A.S. 1512		CONTRACT NO. 70663		
		ILLINOIS FED. AID PROJECT		