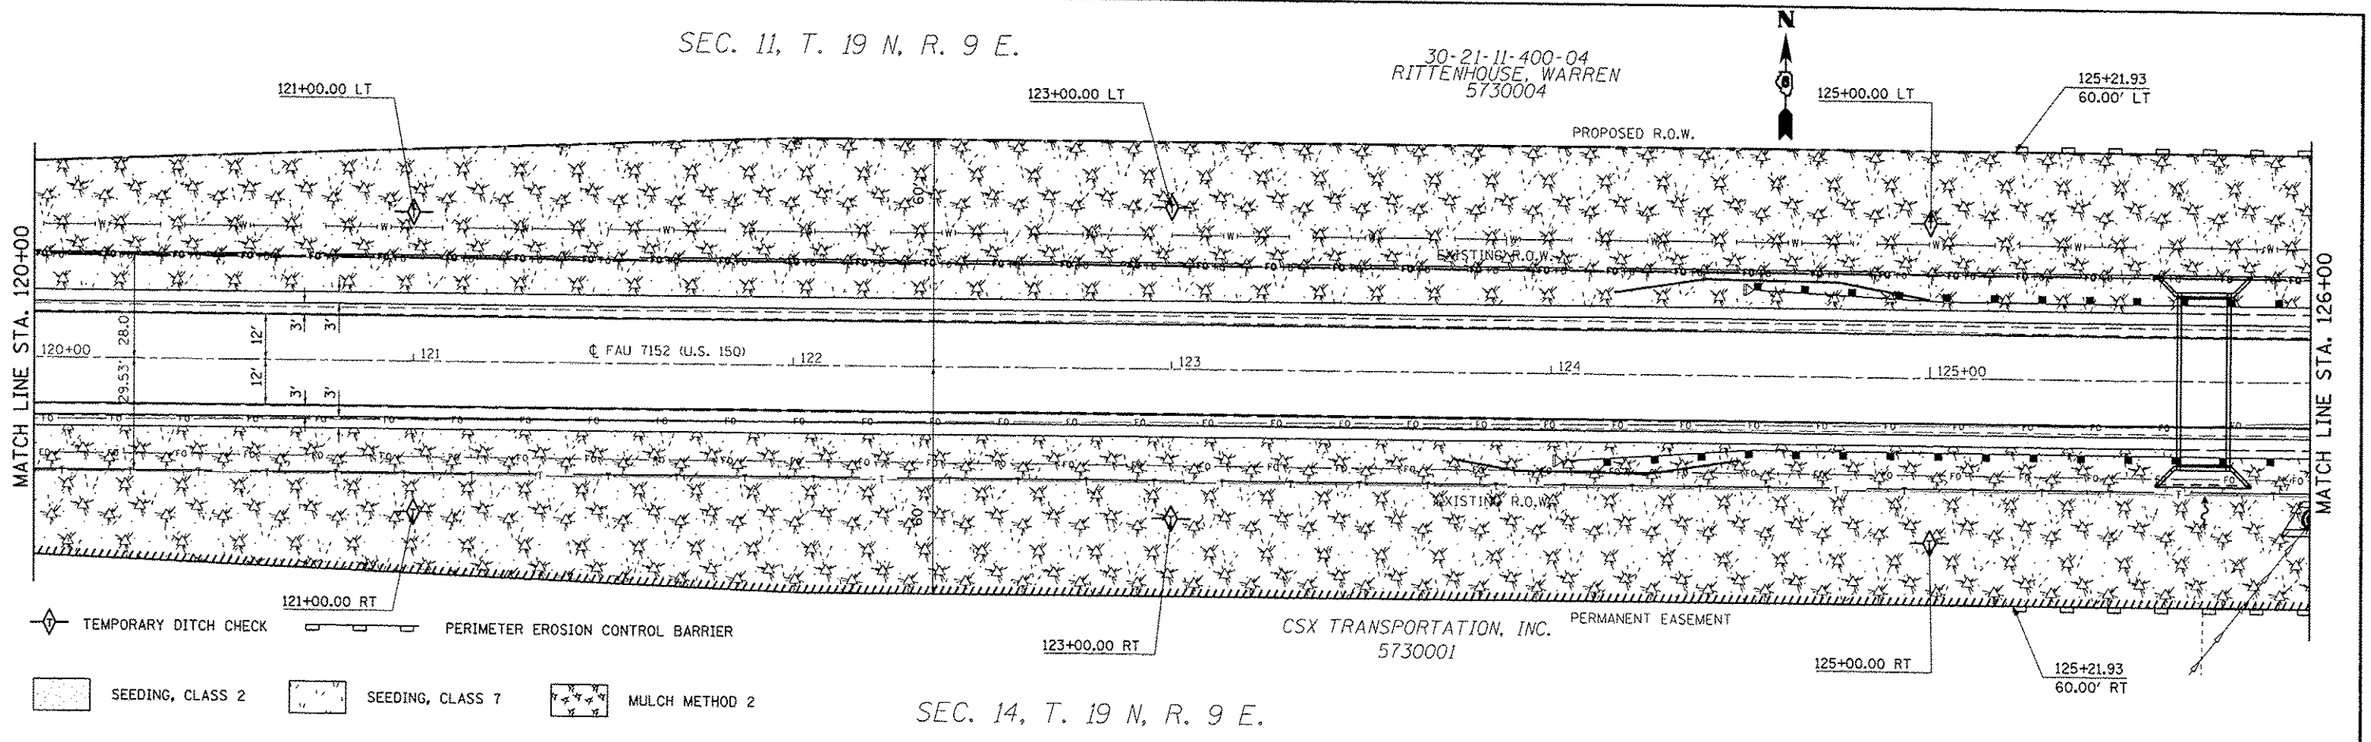

FILE NAME = c:\pw_work\pwidot\coerlockjd\d0128316\D70663-sht-erosioncontrol.dgn.dgn	USER NAME = coerlockjd	DESIGNED -	REVISED -
		DRAWN -	REVISED -
	PLOT SCALE = 40.0000 ' / in.	CHECKED -	REVISED -
	PLOT DATE = 10/18/2013	DATE -	REVISED -

STATE OF ILLINOIS
DEPARTMENT OF TRANSPORTATION

EROSION CONTROL DETAILS
US 150 MAINLINE

SCALE: 1:20 | SHEET NO. 3 OF 23 SHEETS | STA. 120+00.00 TO STA. 132+00.00

F.A.U. RTE.	SECTION	COUNTY	TOTAL SHEETS	SHEET NO.
*	(2X,3)RS-3 & 2RS-4	Champaign	551	146
* F.A.U. 7152 & F.A.S. 1512		CONTRACT NO. 70663		
		ILLINOIS FED. AID PROJECT		