10/18/2013

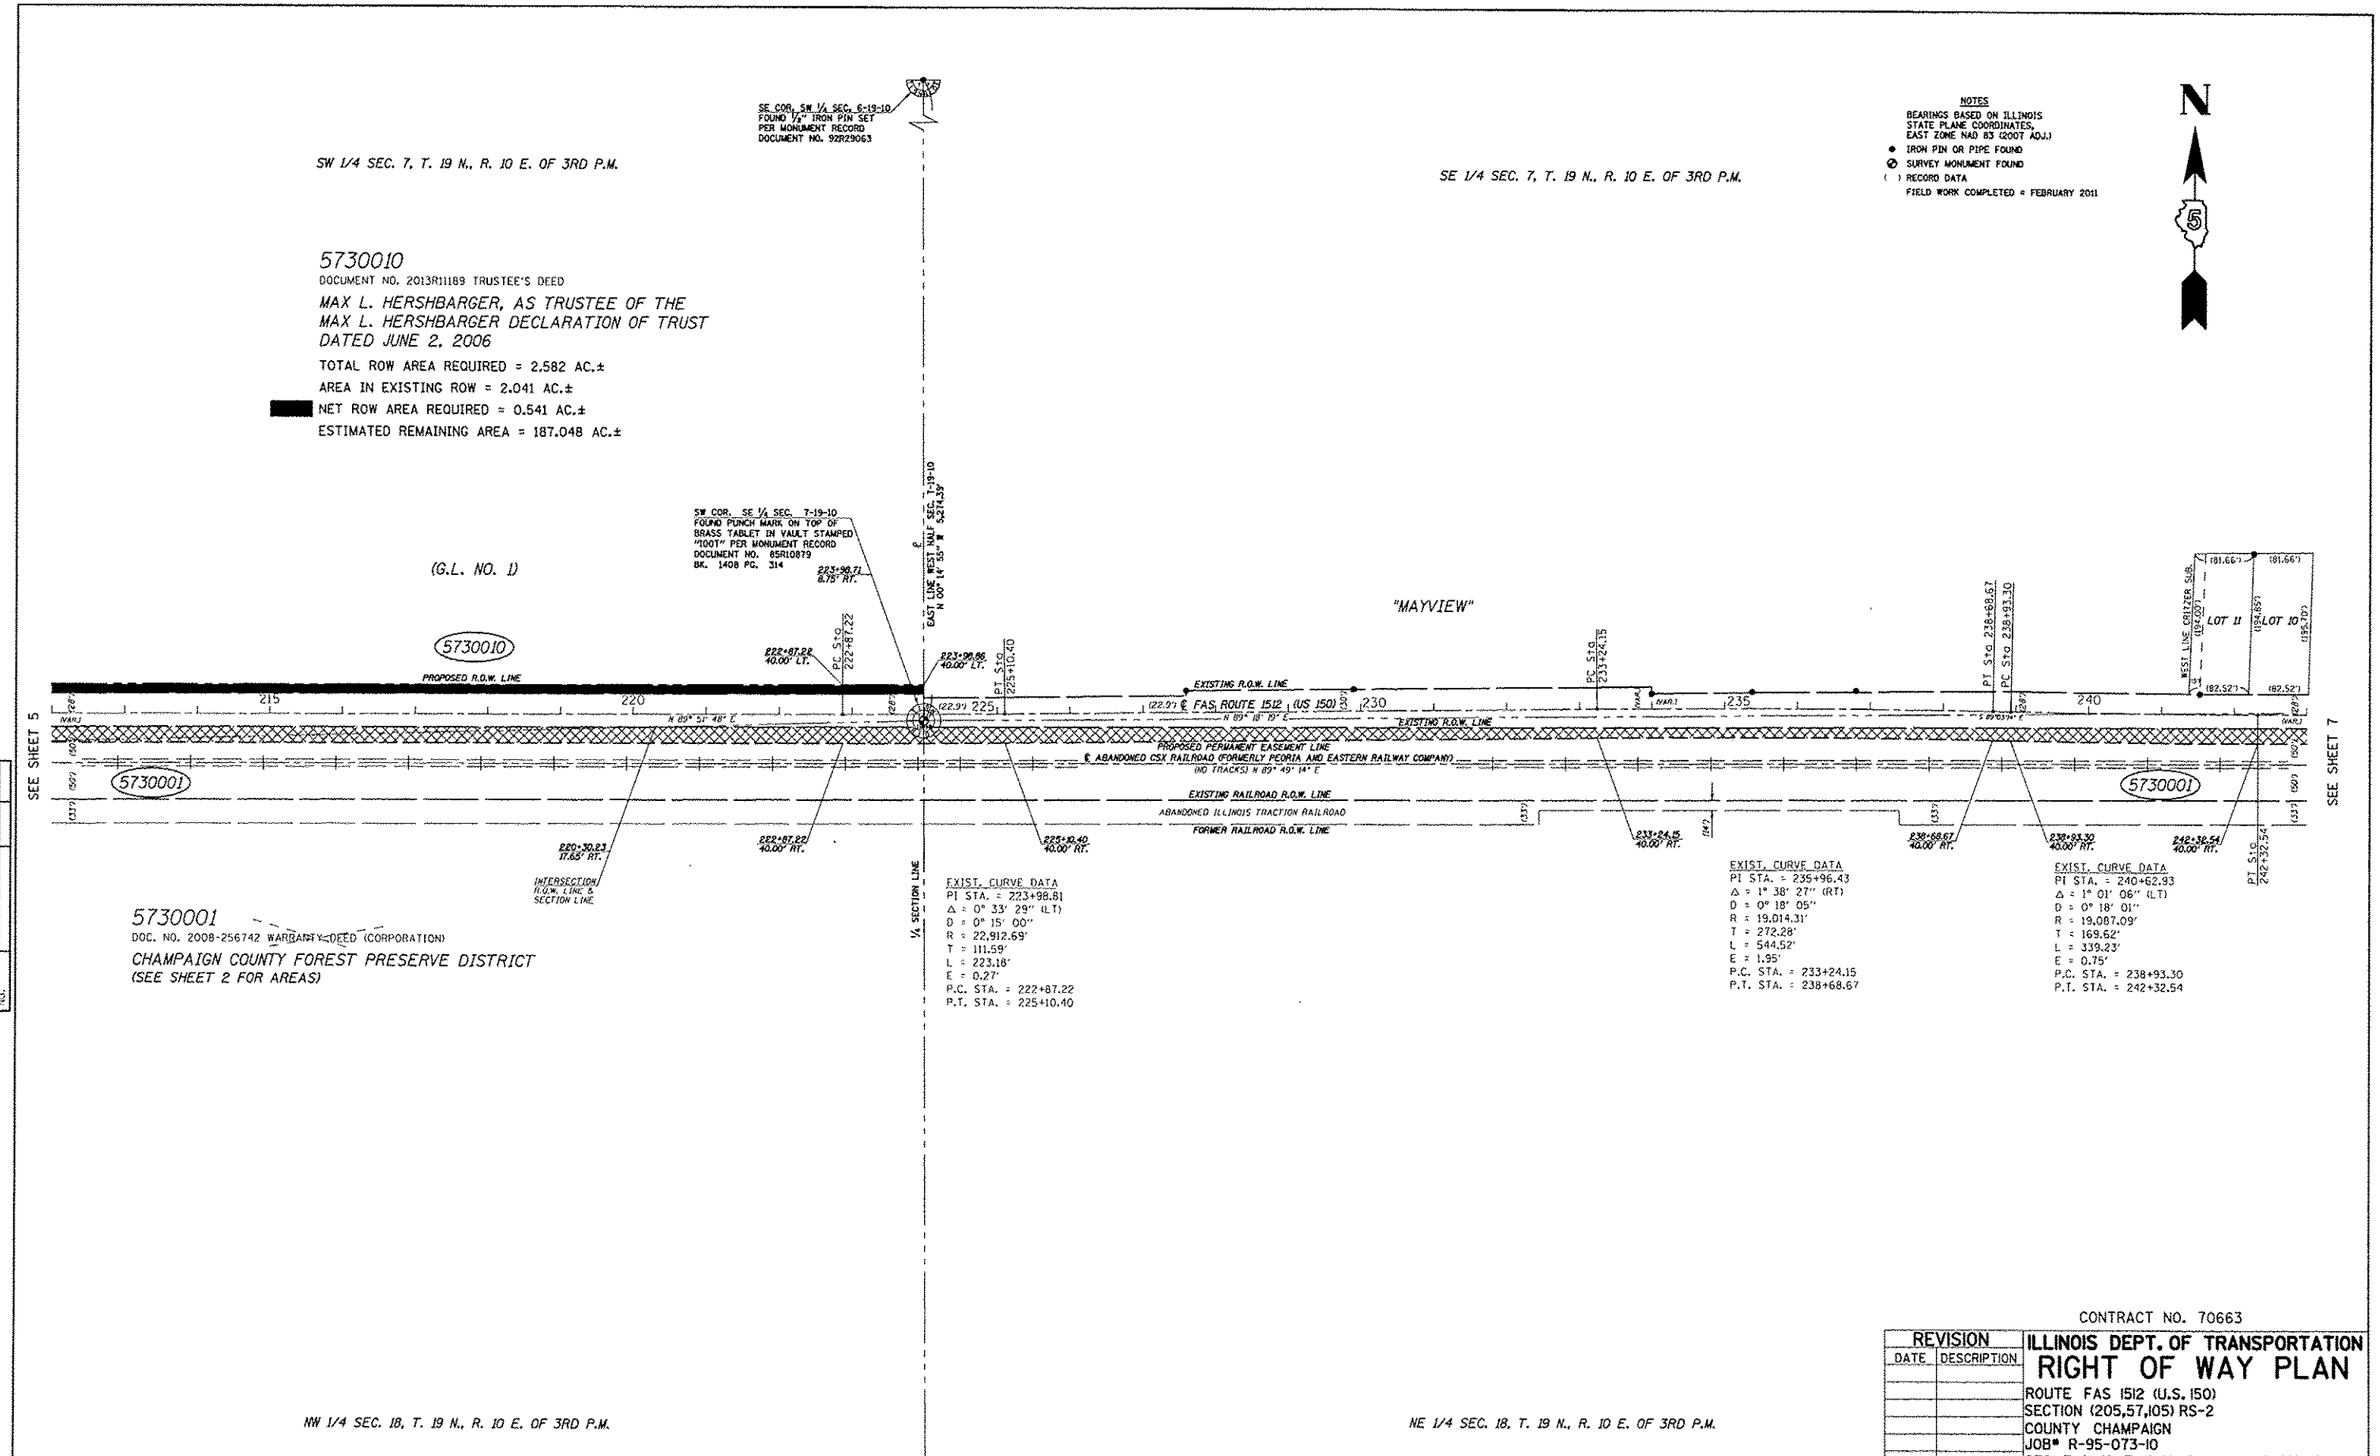

R.O.W. PLAT	NOTEBOOK NO.	BY	DATE

CONTRACT NO. 70663

REVISION	
DATE	DESCRIPTION

ILLINOIS DEPT. OF TRANSPORTATION

RIGHT OF WAY PLAN

ROUTE FAS 1512 (U.S. 150)
SECTION (205,57,105) RS-2
COUNTY CHAMPAIGN
JOB# R-95-073-10
SEC 7 & 18, T. 19 N., R. 10 E. OF 3RD P.M.
STA 212+00.00 TO STA 243+00.00
DRAWN M.L.W. CHECKED K.W.H.
SCALE: 1"= 100' SHEET NO. 6 OF 10

c:\pw_work\pwidot\coorlackid\d0120321\D570663-ROW.dgn