FINAL SURVEY	SURVEYED	BY
NOTE BOOK	PLOTTED	
NO.	TEMPLATE	
	AREAS	DATE
	AREAS CHECKED	

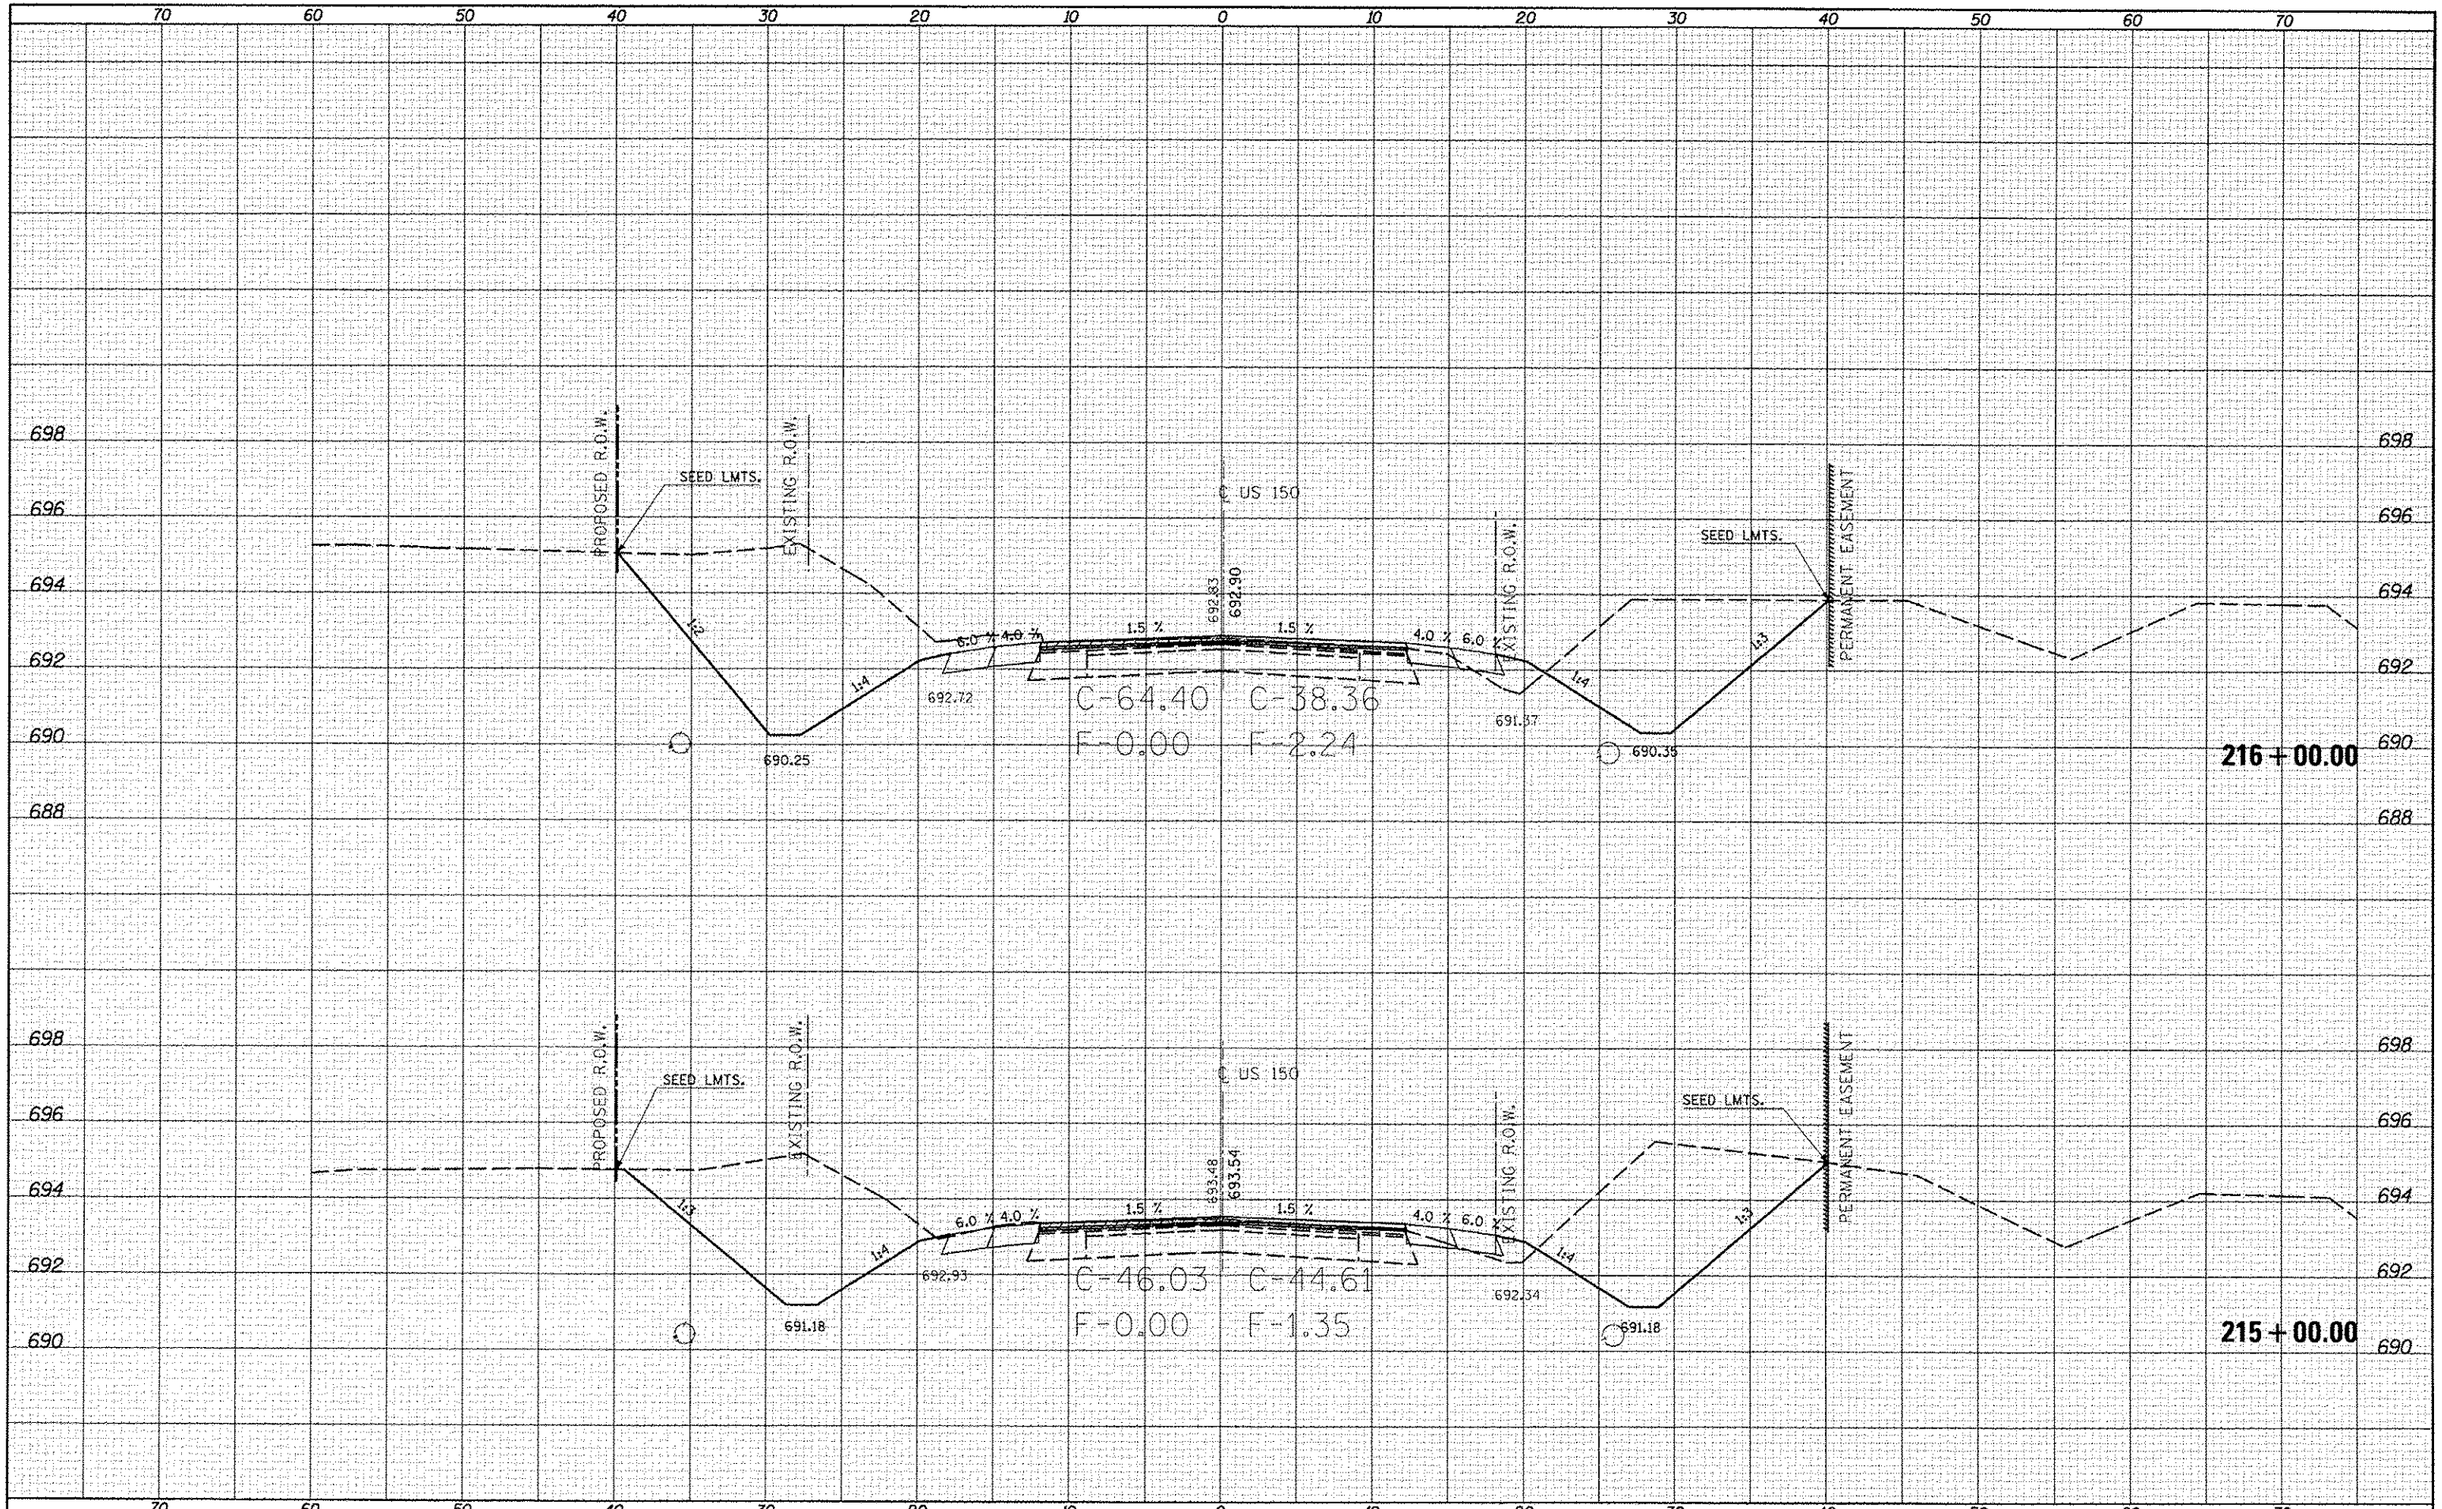

ORIGINAL SURVEY	SURVEYED	BY
NOTE BOOK	PLOTTED	
NO.	TEMPLATE	
	AREAS	DATE
	AREAS CHECKED	

FILE NAME =	USER NAME = cearlock.jd	DESIGNED -	REVISED -
c:\pw_work\pwidot\cearlock.jd\d0253076\D570663-sht-US-150_xs.dgn		DRAWN -	REVISED -
	PLOT SCALE = 10.0000 ' / in.	CHECKED -	REVISED -
⚙MODELNAME⚙	PLOT DATE = 10/18/2013	DATE -	REVISED -

STATE OF ILLINOIS
DEPARTMENT OF TRANSPORTATION

US-150 CROSS SECTIONS

SCALE: | SHEET 67 OF 207 SHEETS | STA. 215+00.00 | TO STA. 216+00.00

F.A. RTE.	SECTION	COUNTY	TOTAL SHEETS	SHEET NO.
•	(2X,3)RS-3 & 2RS-4	Champaign	551	379
	•F.A.U. 7152 & F.A.S. 1512	CONTRACT NO. 70663		
	ILLINOIS FED. AID PROJECT			