FINAL SURVEY	BY	DATE
SURVEYED		
PLOTTED		
NOTE BOOK		
NO.	AREAS CHECKED	

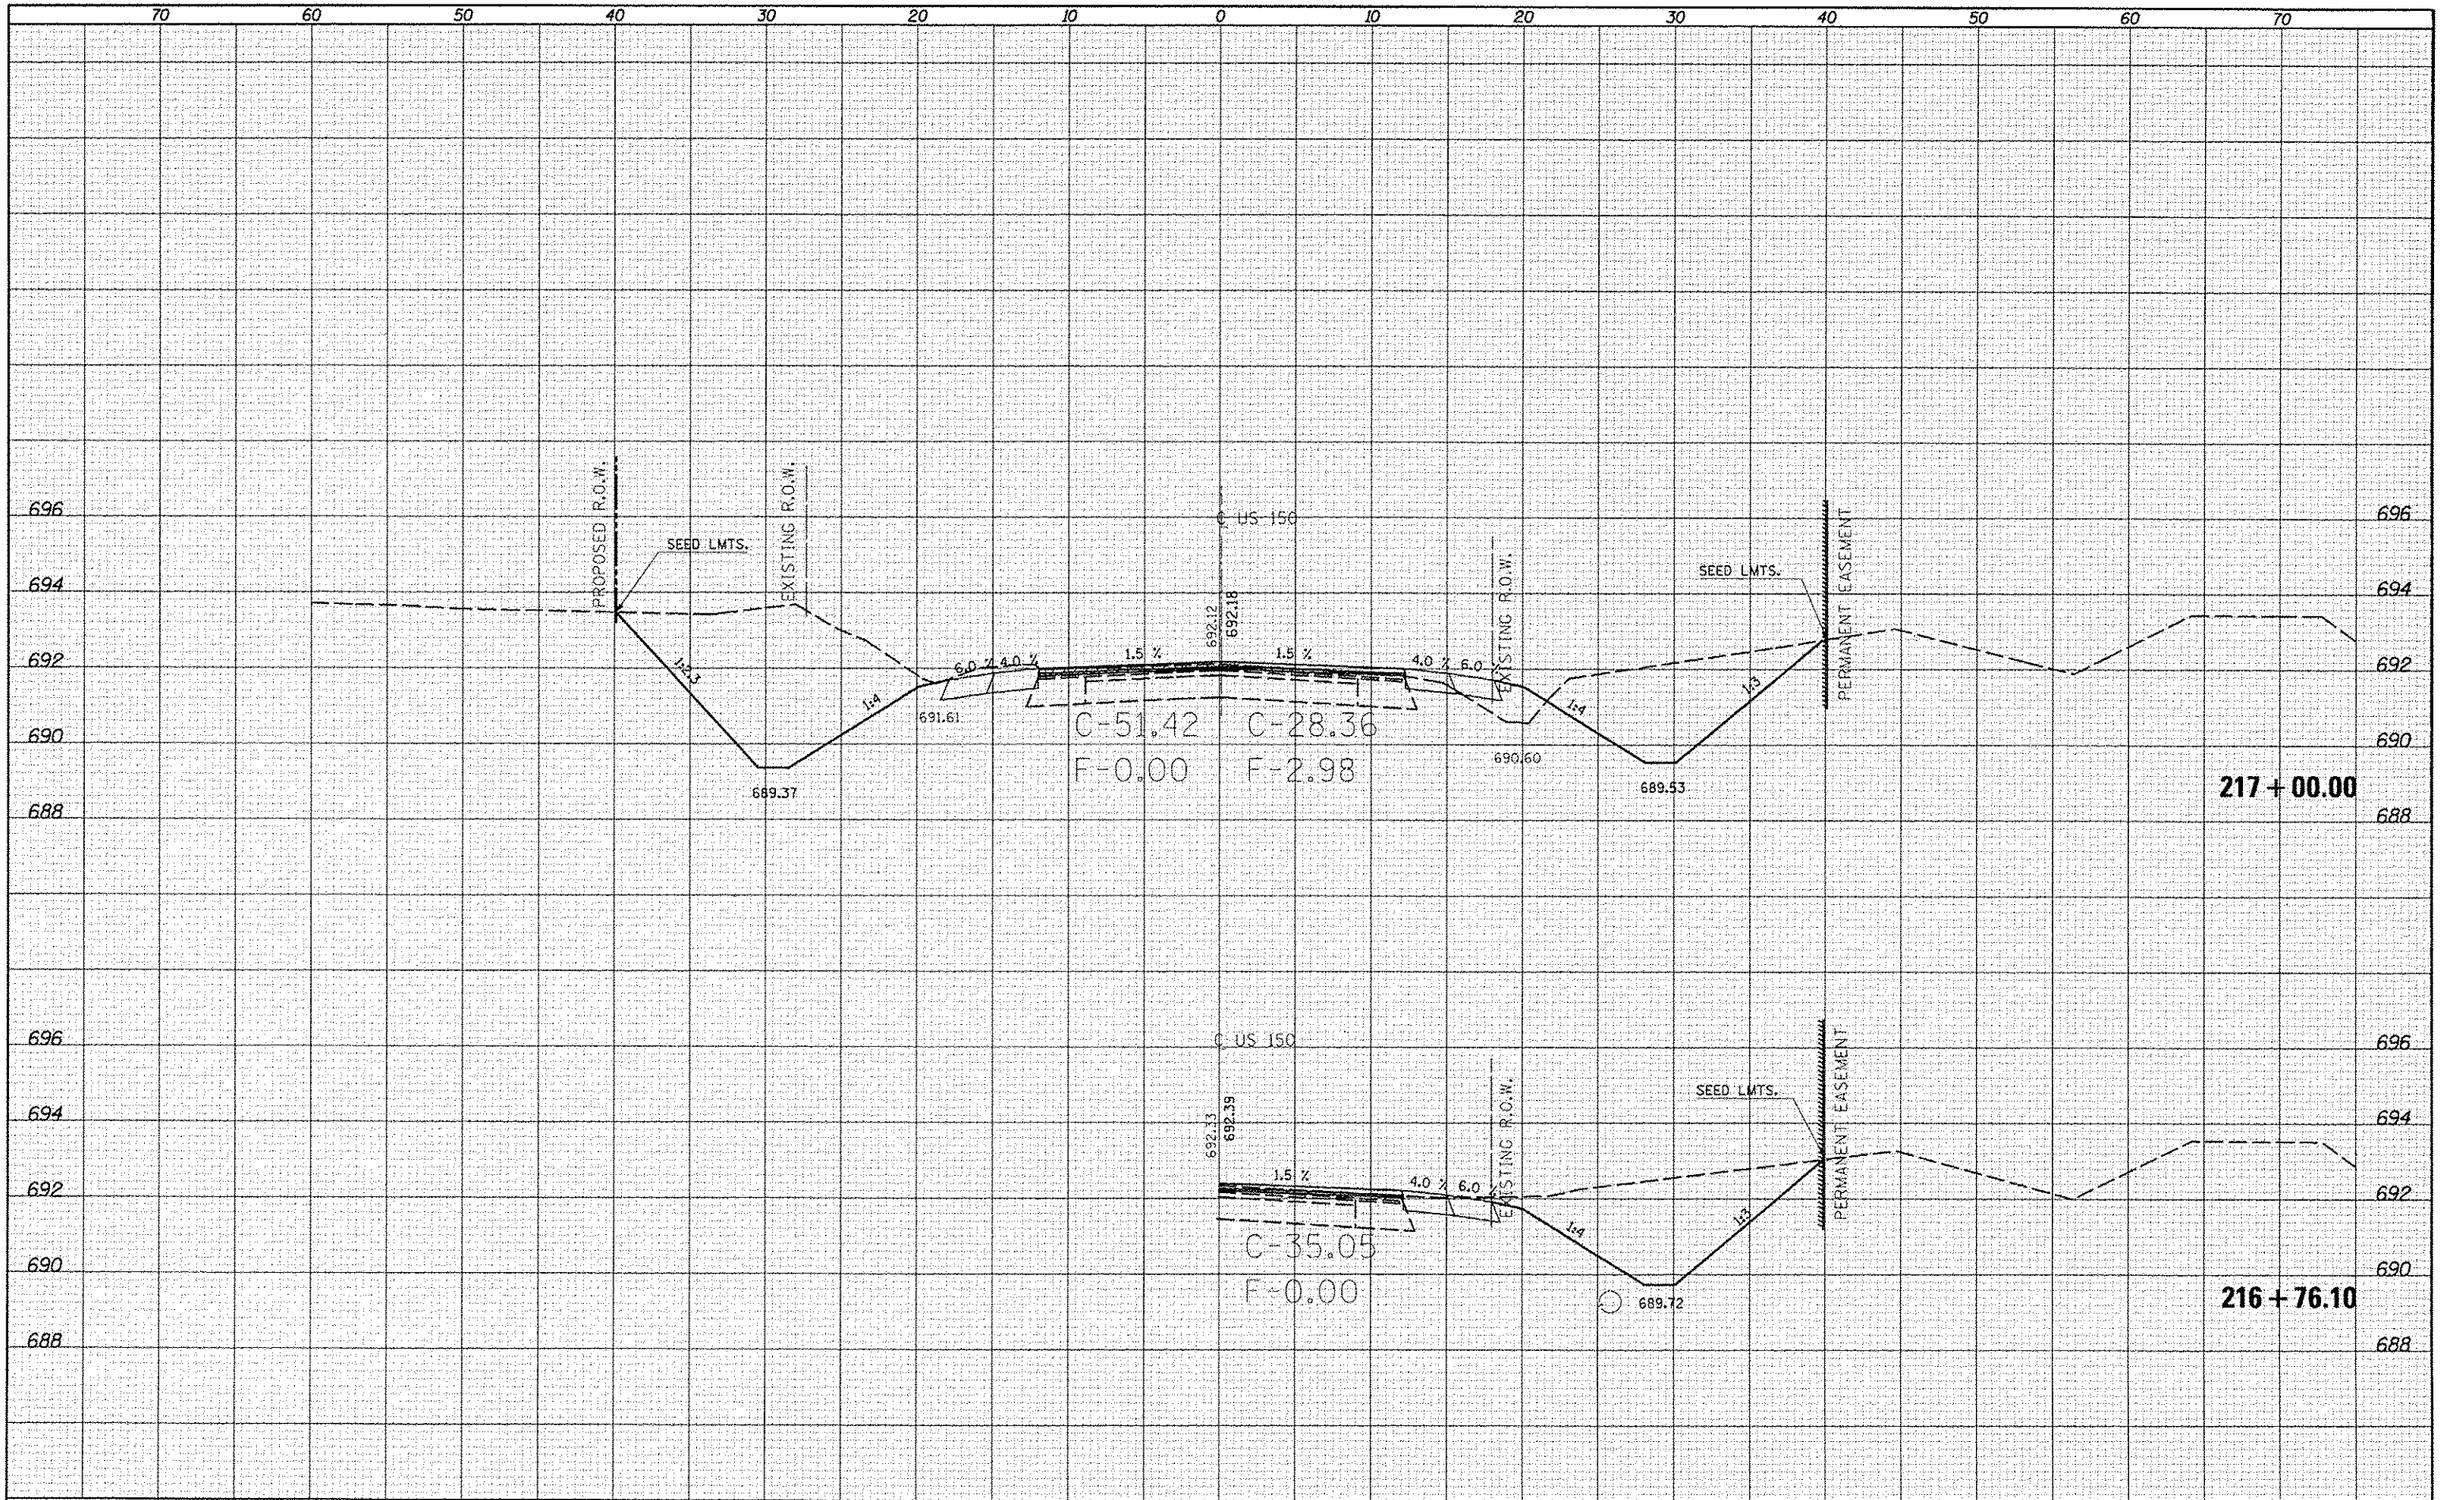

ORIGINAL SURVEY	BY	DATE
SURVEYED		
PLOTTED		
NOTE BOOK		
NO.	AREAS CHECKED	

FILE NAME =	USER NAME = cearlockjd	DESIGNED -	REVISED -
c:\pw_work\pwidot\cearlockjd\d0253076\D570663sht-US-150_xs.dgn		DRAWN -	REVISED -
	PLOT SCALE = 10.0000 ' / in.	CHECKED -	REVISED -
⚙MODEL NAME⚙	PLOT DATE = 10/16/2013	DATE -	REVISED -

STATE OF ILLINOIS
DEPARTMENT OF TRANSPORTATION

US-150 CROSS SECTIONS

SCALE: | SHEET 68 OF 207 SHEETS | STA. 216+76.10 | TO STA. 217+00.00

F.A.*. RTE.	SECTION	COUNTY	TOTAL SHEETS	SHEET NO.
*	(2X,3)RS-3 & 2RS-4	Champaign	551	380
*F.A.U. 7152 & F.A.S. 1512		CONTRACT NO. 70663		
	ILLINOIS FED. AID PROJECT			