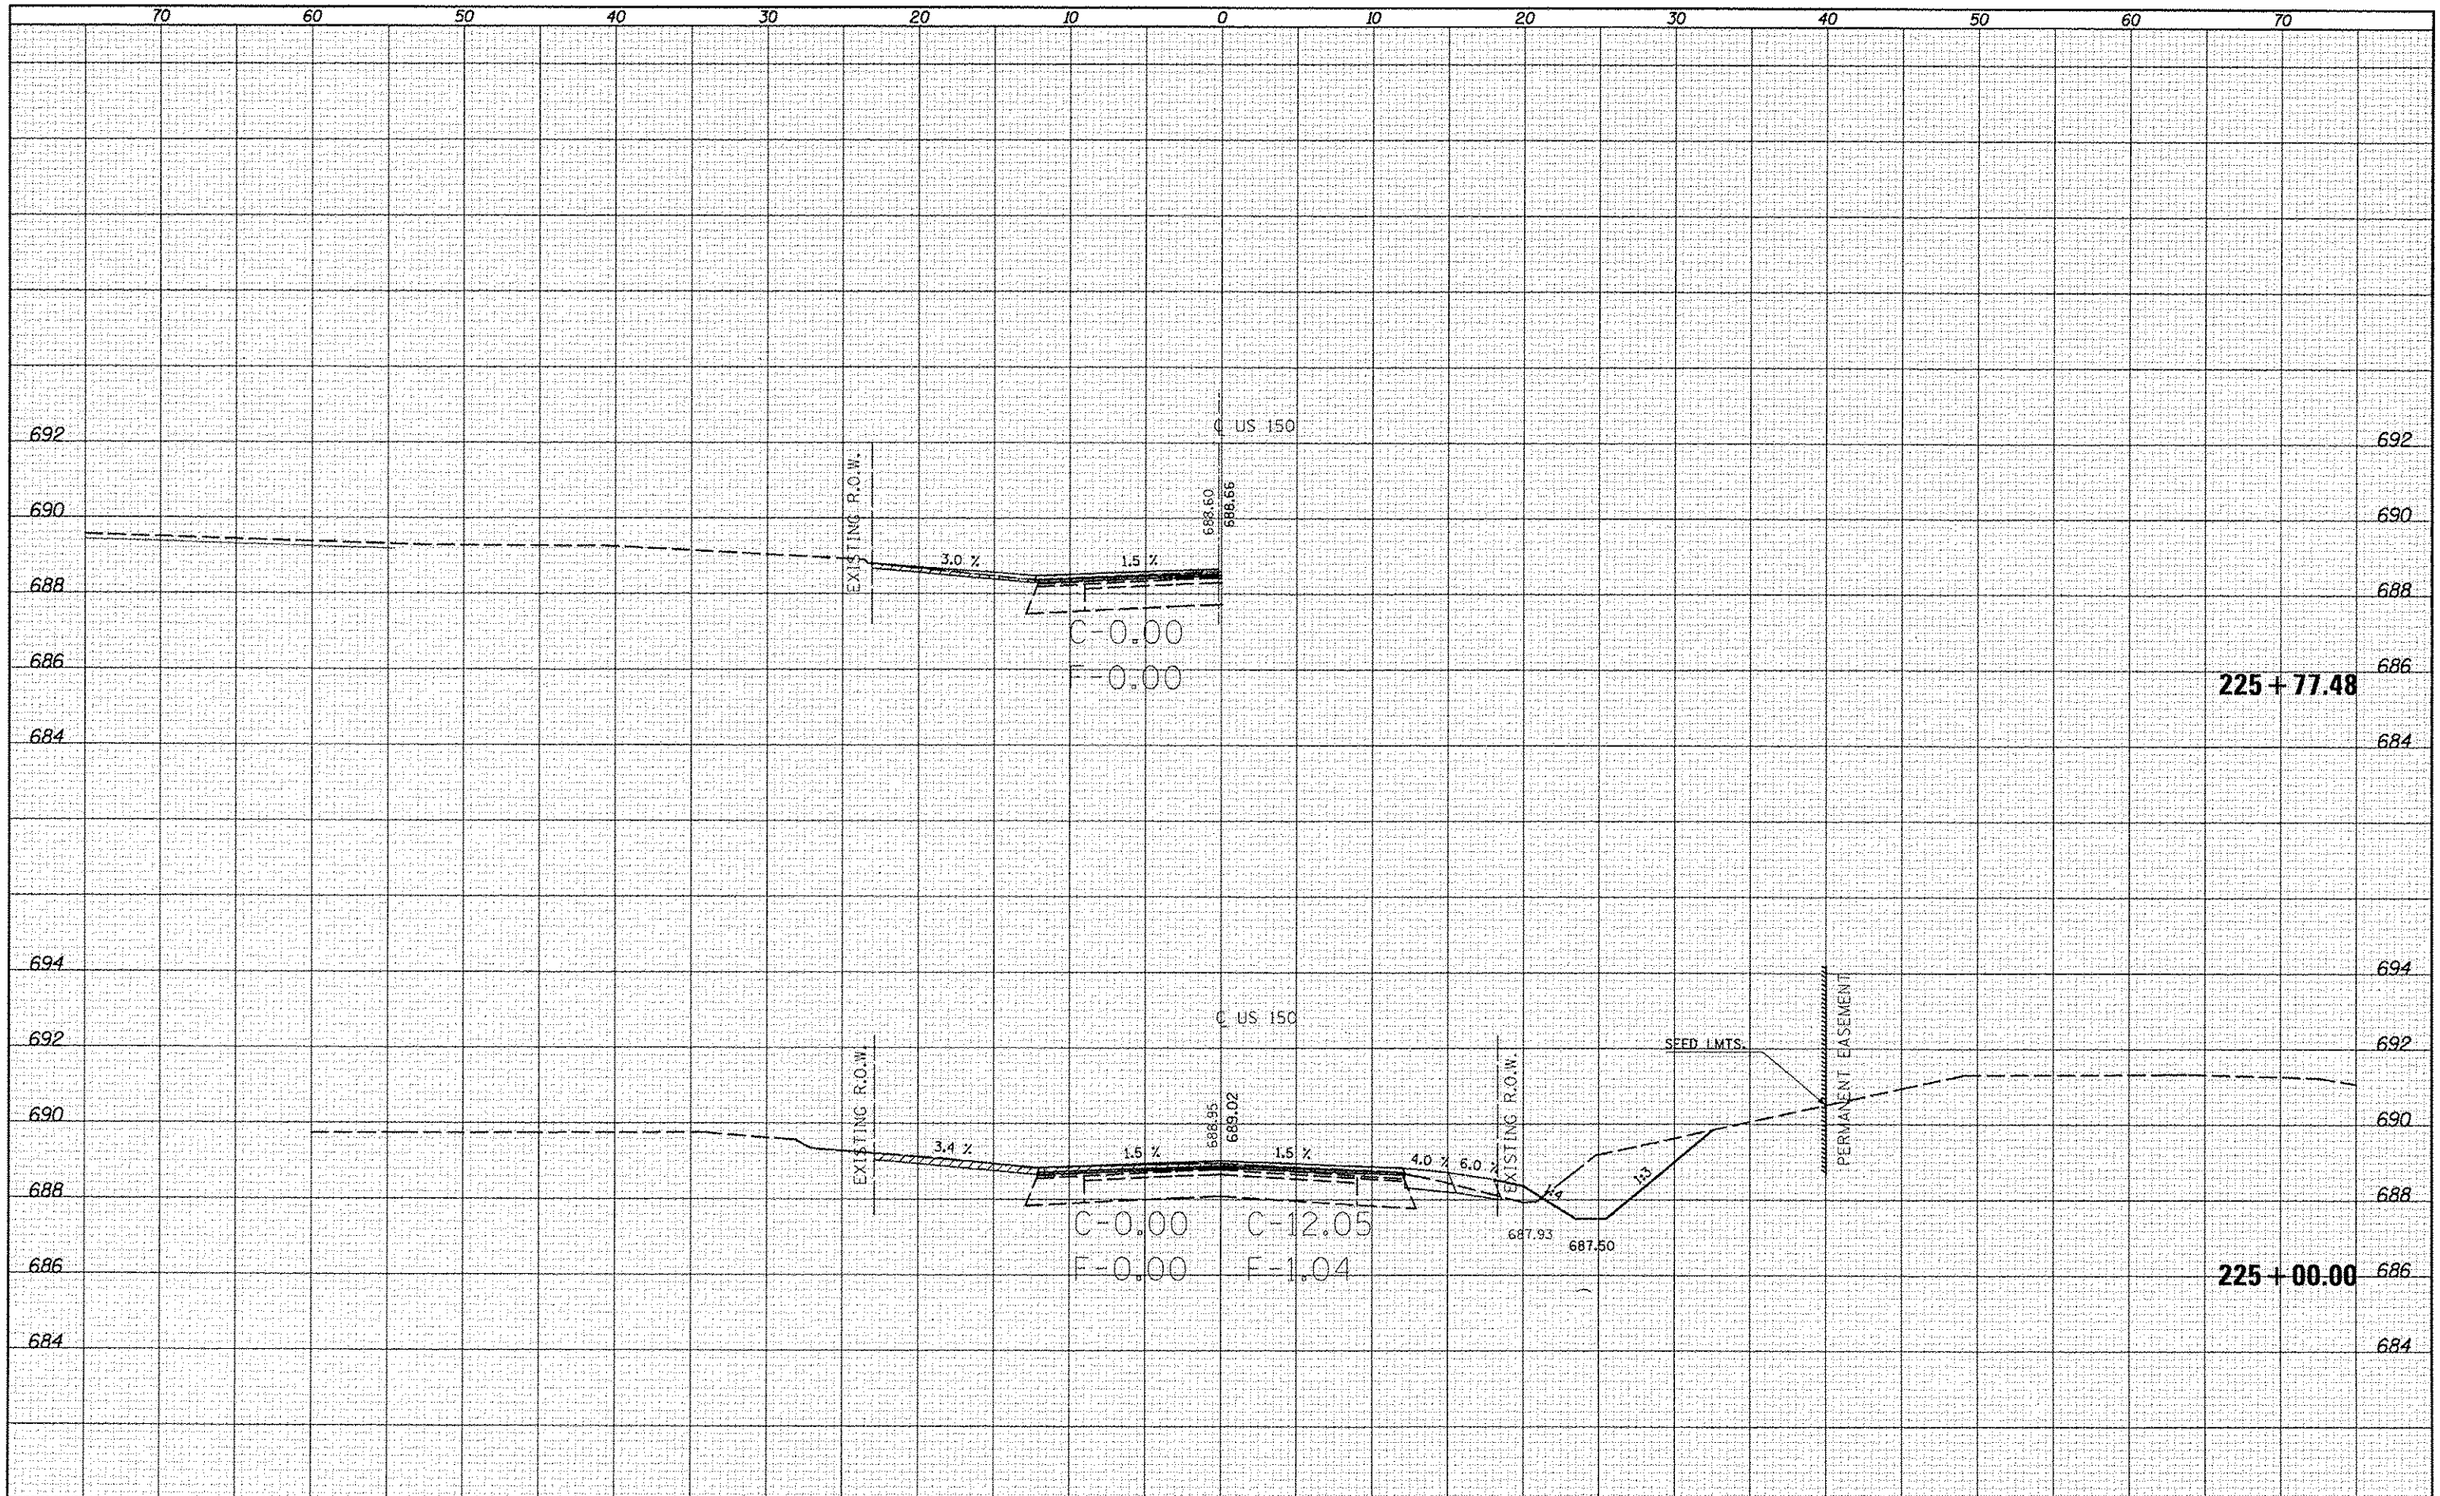

FILE NAME =	USER NAME = cearlock.jd	DESIGNED -	REVISED -
c:\pw_work\pwidot\cearlock.jd\d0253076\D570663-sht-US-150_xs.dgn		DRAWN -	REVISED -
	PLOT SCALE = 10.0000 ' / in.	CHECKED -	REVISED -
$MODELNAME$	PLOT DATE = 10/18/2013	DATE -	REVISED -

STATE OF ILLINOIS
DEPARTMENT OF TRANSPORTATION

US-150 CROSS SECTIONS

SCALE: | SHEET 74 OF 207 SHEETS | STA. 225+00.00 TO STA. 225+77.48

F.A. RTE.	SECTION	COUNTY	TOTAL SHEETS	SHEET NO.
*	(2X,3)RS-3 & 2RS-4	Champaign	551	386
*F.A.U. 7152 & F.A.S. 1512		CONTRACT NO. 70663		
		ILLINOIS FED. AID PROJECT		