70 60 50 40 30 20 10 0 10 20 30 40 50 60 70

692 690 688 686 684

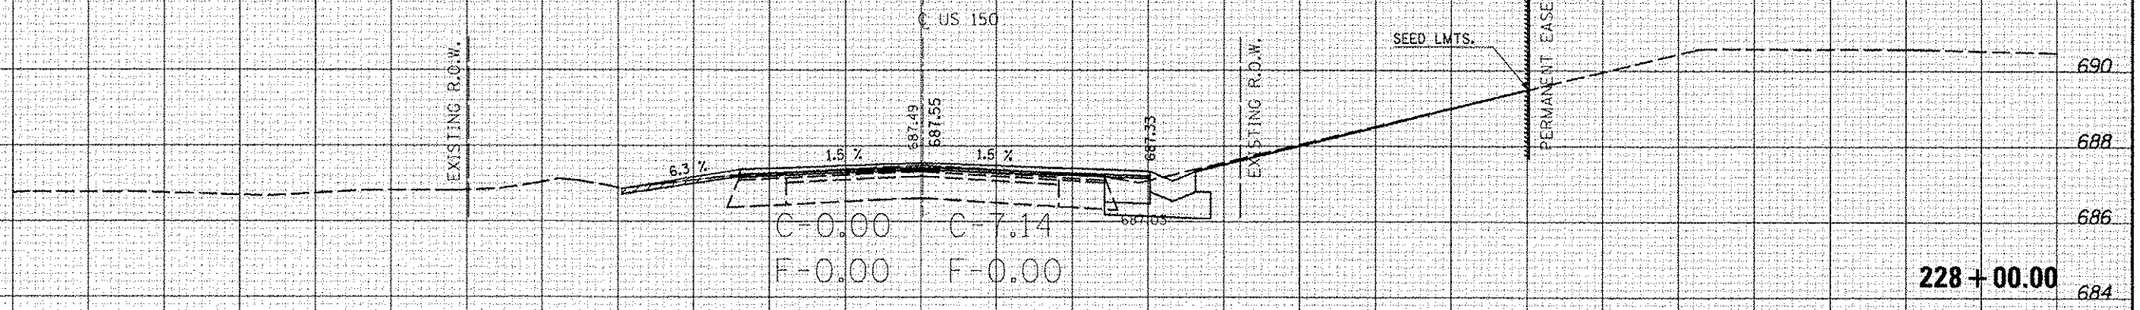

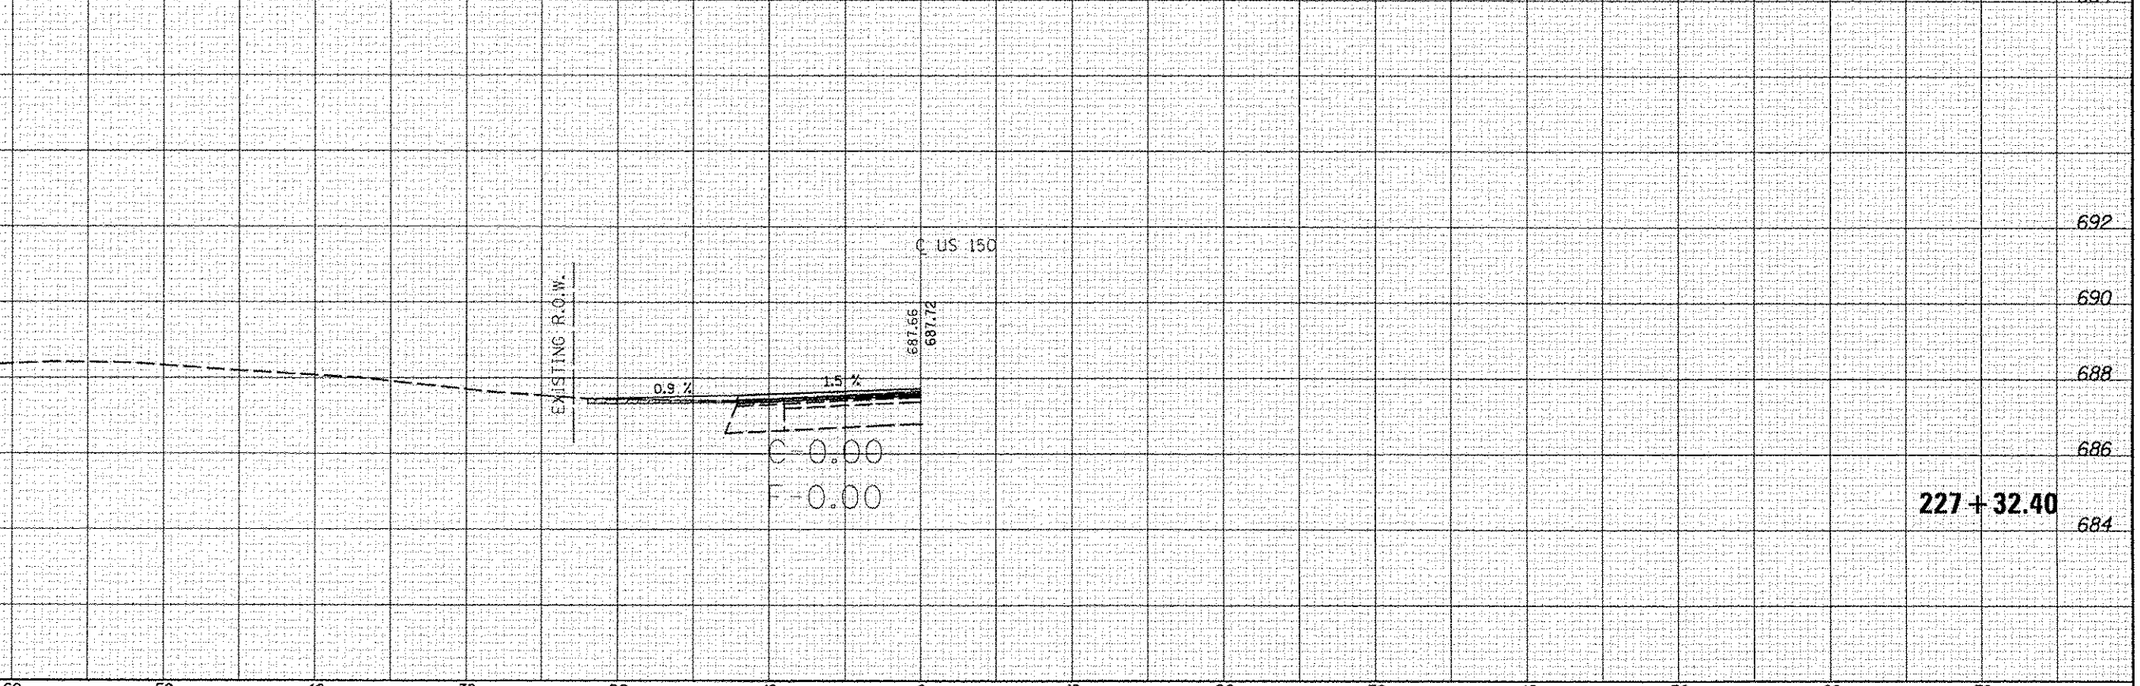

FILE NAME = c:\pw_work\pwidot\cearlockjd\d0253876\D570663sht-US-150_xs.dgn	USER NAME = cearlockjd	DESIGNED -	REVISED -
		DRAWN -	REVISED -
	PLOT SCALE = 10.0000 ' / in.	CHECKED -	REVISED -
$MODELNAME$	PLOT DATE = 10/10/2013	DATE -	REVISED -

STATE OF ILLINOIS
DEPARTMENT OF TRANSPORTATION

US-150 CROSS SECTIONS

SCALE: | SHEET 76 OF 207 SHEETS | STA. 227+32.40 | TO STA. 228+00.00

F.A. RTE.	SECTION	COUNTY	TOTAL SHEETS	SHEET NO.
-	(2X,3)RS-3 & 2RS-4	Champaign	551	388
*F.A.U. 7152 & F.A.S. 1512		CONTRACT NO. 70663		
	ILLINOIS FED. AID PROJECT			

ORIGINAL SURVEY — NOTE BOOK — NO. — SURVEYED — PLOTTED — CHECKED — AREAS — AREAS CHECKED — BY — DATE