FINAL SURVEY	NOTE BOOK	NO.
SURVEYED		BY
PLOTTED		DATE
TEMPLATE		
WORK AREAS		
AREAS CHECKED		

70 60 50 40 30 20 10 0 10 20 30 40 50 60 70

690
688
686
684
682

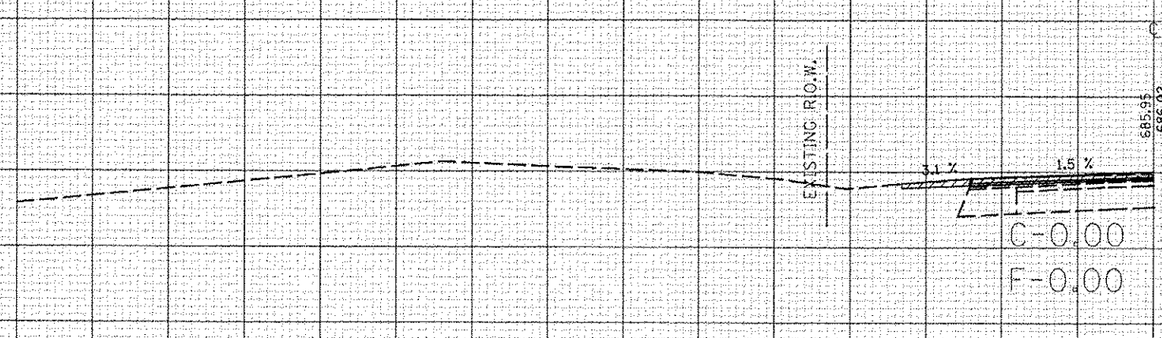

235 + 04.43

ORIGINAL SURVEY	NOTE BOOK	NO.
SURVEYED		BY
PLOTTED		DATE
TEMPLATE		
WORK AREAS		
AREAS CHECKED		

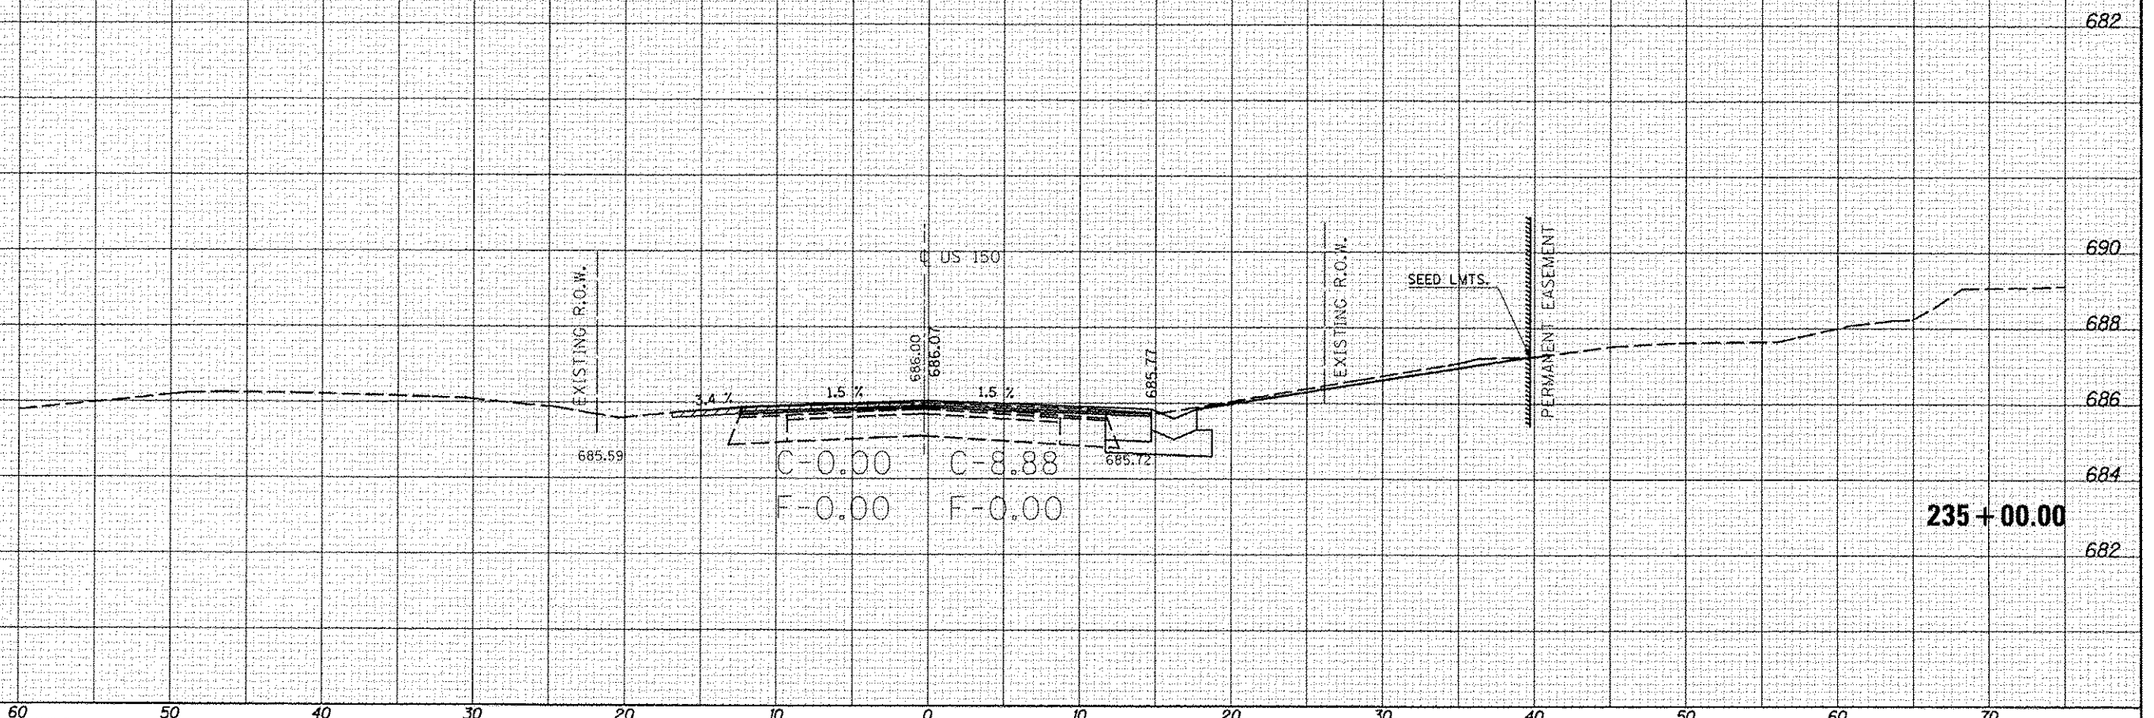

235 + 00.00

FILE NAME =	USER NAME = coarlockjd	DESIGNED -	REVISED -
c:\pw_work\pwidot\coarlockjd\d8253076\D570663-sht-US-150_xs.dgn		DRAWN -	REVISED -
$MODELNAME$	PLOT SCALE = 10.0000 ' / in.	CHECKED -	REVISED -
	PLOT DATE = 10/18/2013	DATE -	REVISED -

STATE OF ILLINOIS
DEPARTMENT OF TRANSPORTATION

US-150 CROSS SECTIONS

SCALE: | SHEET 83 OF 207 SHEETS | STA. 235+00.00 | TO STA. 235+04.43

F.A. RTE.	SECTION	COUNTY	TOTAL SHEETS	SHEET NO.
•	(2X,3)RS-3 & 2RS-4	Champaign	551	395
•F.A.U. 7152 & F.A.S. 1512		CONTRACT NO. 70663		
ILLINOIS	FED. AID PROJECT			