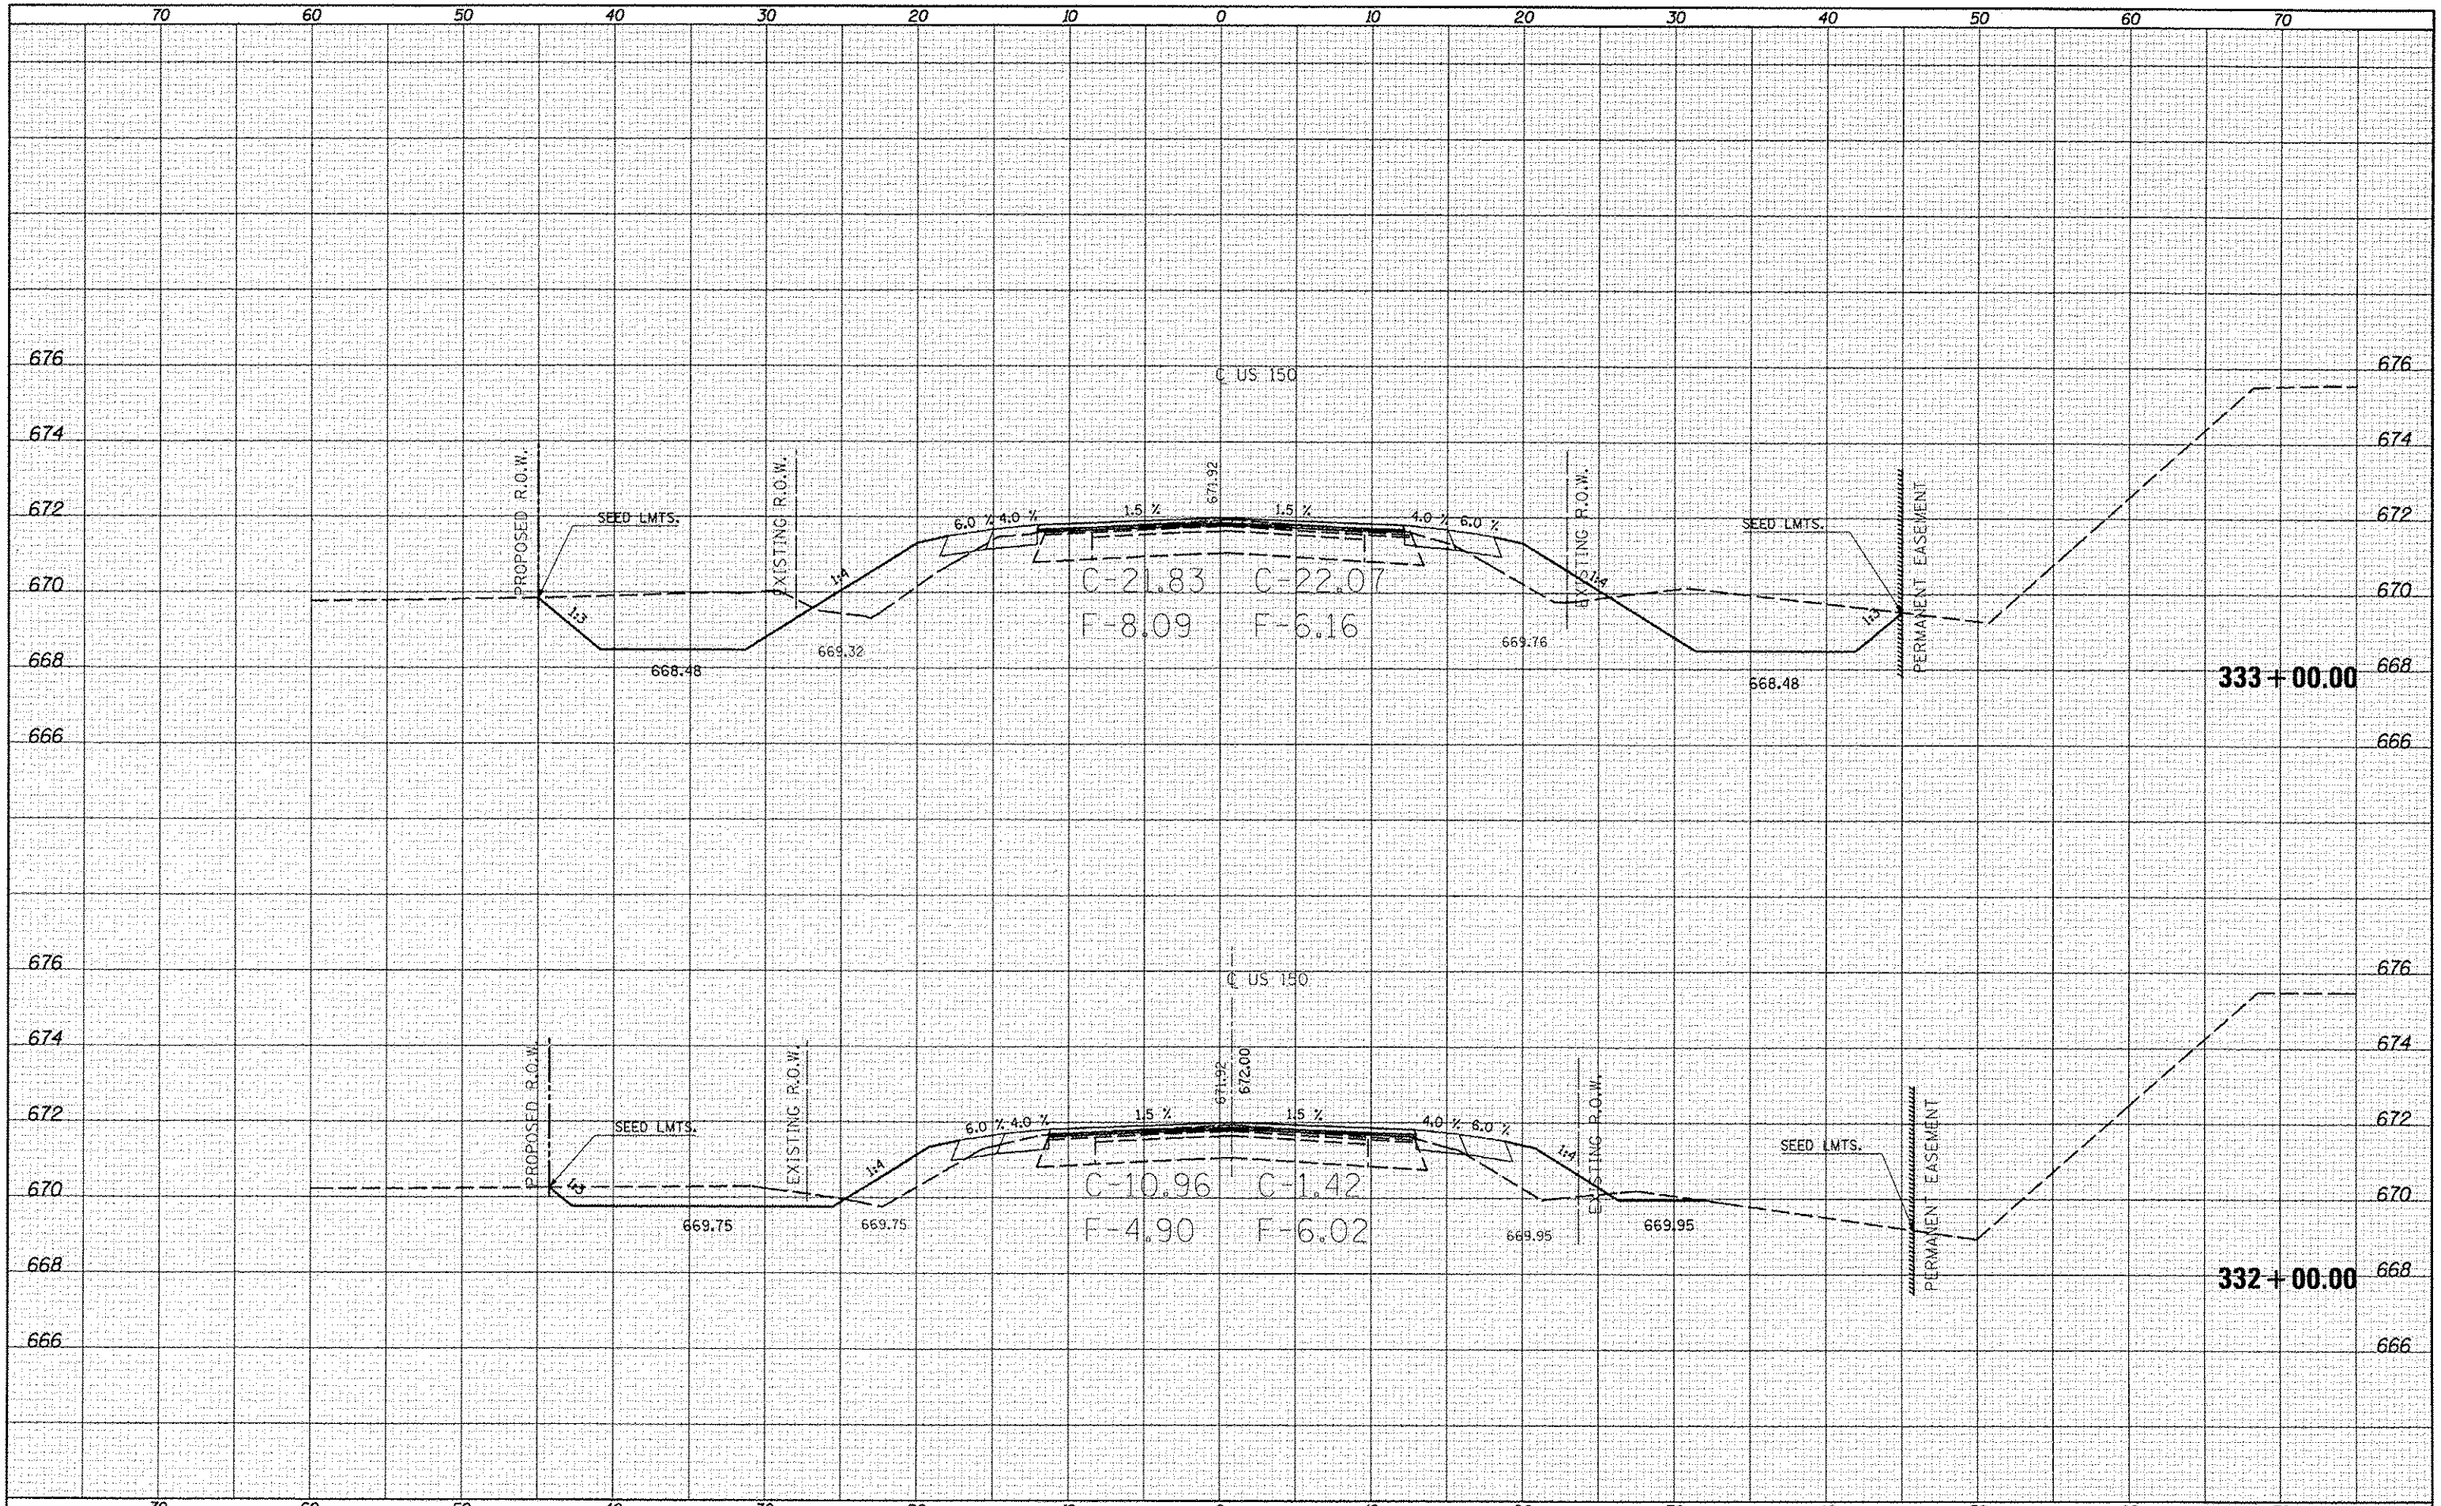

FILE NAME = c:\pw_work\pwidot\ceorlock.jd\d0253076\D578663.sht\US-150_xs.dgn	USER NAME = ceorlock.jd	DESIGNED -	REVISED -	STATE OF ILLINOIS DEPARTMENT OF TRANSPORTATION	US-150 CROSS SECTIONS
		DRAWN -	REVISED -		
	PLOT SCALE = 10.0000 ' / in.	CHECKED -	REVISED -		SCALE: SHEET 149 OF 207 SHEETS STA. 332+00.00 TO STA. 333+00.00
$MODELNAME$	PLOT DATE = 10/10/2013	DATE -	REVISED -		

F.A. RTE.	SECTION	COUNTY	TOTAL SHEETS	SHEET NO.
•	(2X,3)RS-3 & 2RS-4	Champaign	551	461
	•F.A.U. 7152 & F.A.S. 1512	CONTRACT NO. 70663		
	ILLINOIS FED. AID PROJECT			