FINAL SURVEY	SURVEYED	BY
NOTE BOOK	PLOTTED	DATE
NO.	TEMPLATE	
	AREAS	
	AREAS CHECKED	

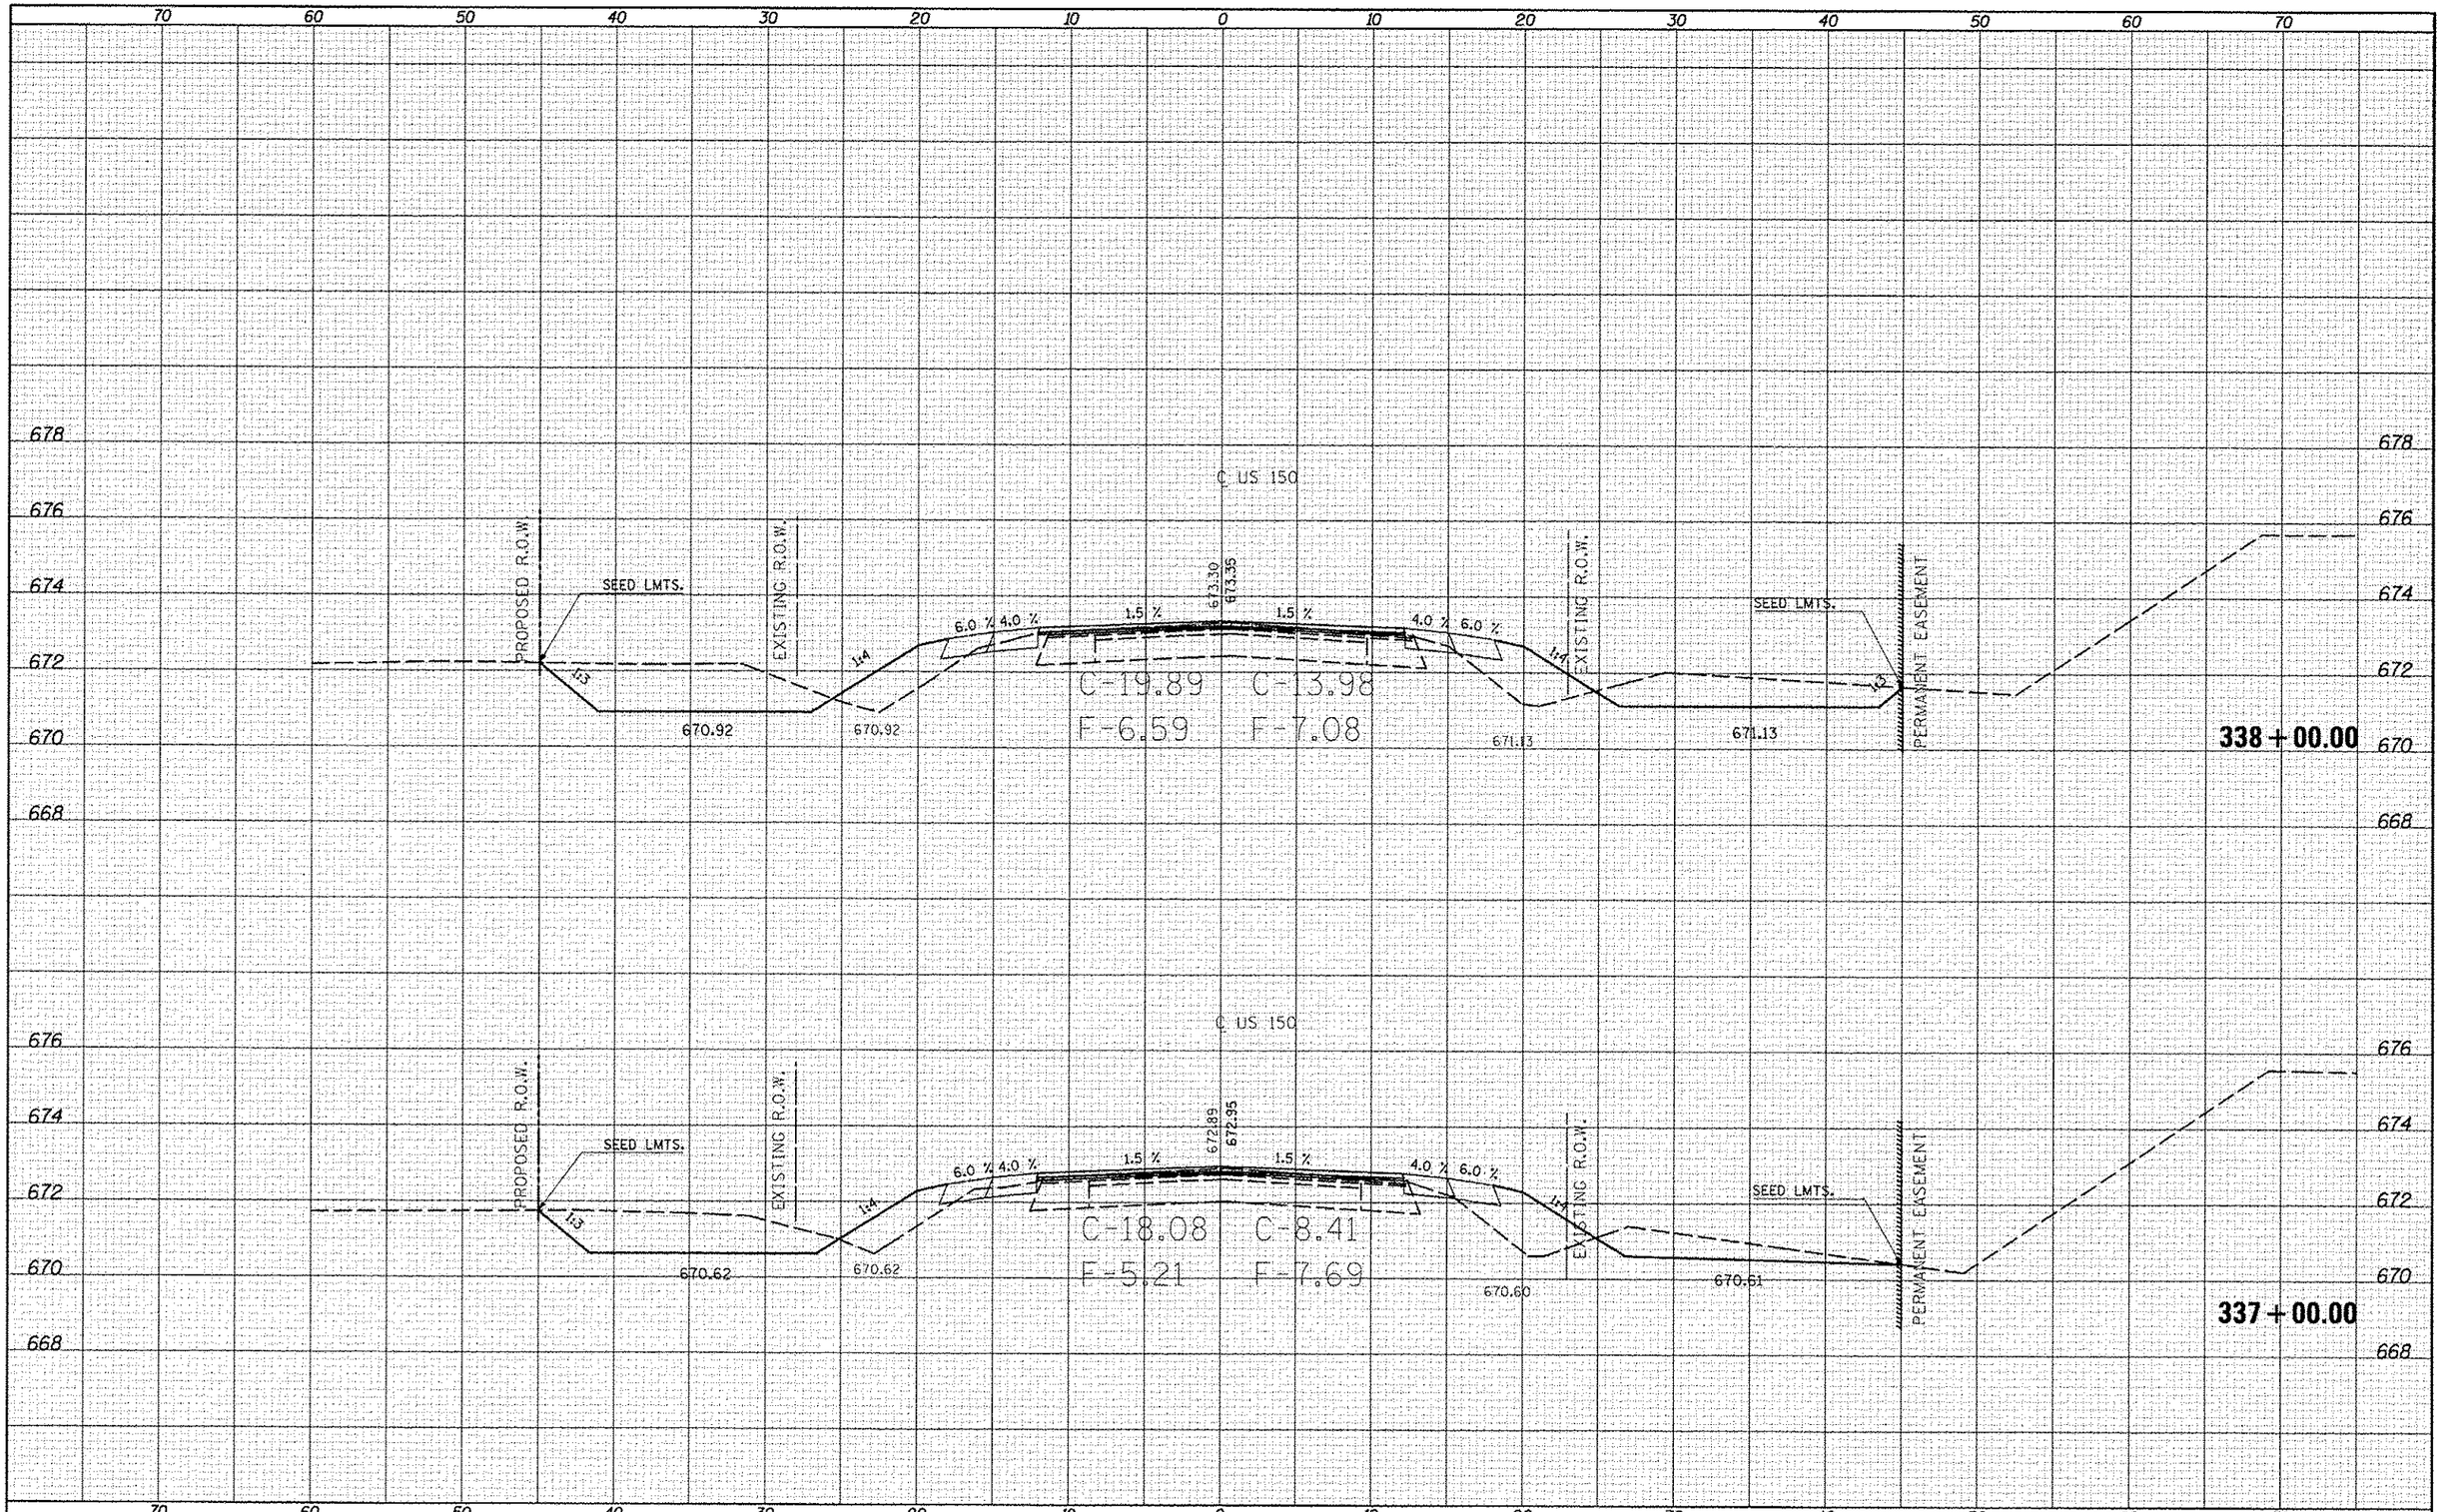

ORIGINAL SURVEY	SURVEYED	BY
NOTE BOOK	PLOTTED	DATE
NO.	TEMPLATE	
	AREAS	
	AREAS CHECKED	

FILE NAME =	USER NAME = cearlockjd	DESIGNED -	REVISED -
c:\pw_work\pwidot\cearlockjd\d0253076\D570663\sht-US-150_ws.dgn		DRAWN -	REVISED -
MODELNAME	PLOT SCALE = 10.0000 ' / in.	CHECKED -	REVISED -
	PLOT DATE = 10/18/2013	DATE -	REVISED -

STATE OF ILLINOIS
DEPARTMENT OF TRANSPORTATION

US-150 CROSS SECTIONS

SCALE: | SHEET 152 OF 207 SHEETS | STA. 337+00.00 TO STA. 338+00.00

F.A. RTE.	SECTION	COUNTY	TOTAL SHEETS	SHEET NO.
*	(2X,3)RS-3 & 2RS-4	Champaign	551	464
*F.A.U. 7152 & F.A.S. 1512		CONTRACT NO. 70663		
ILLINOIS FED. AID PROJECT				