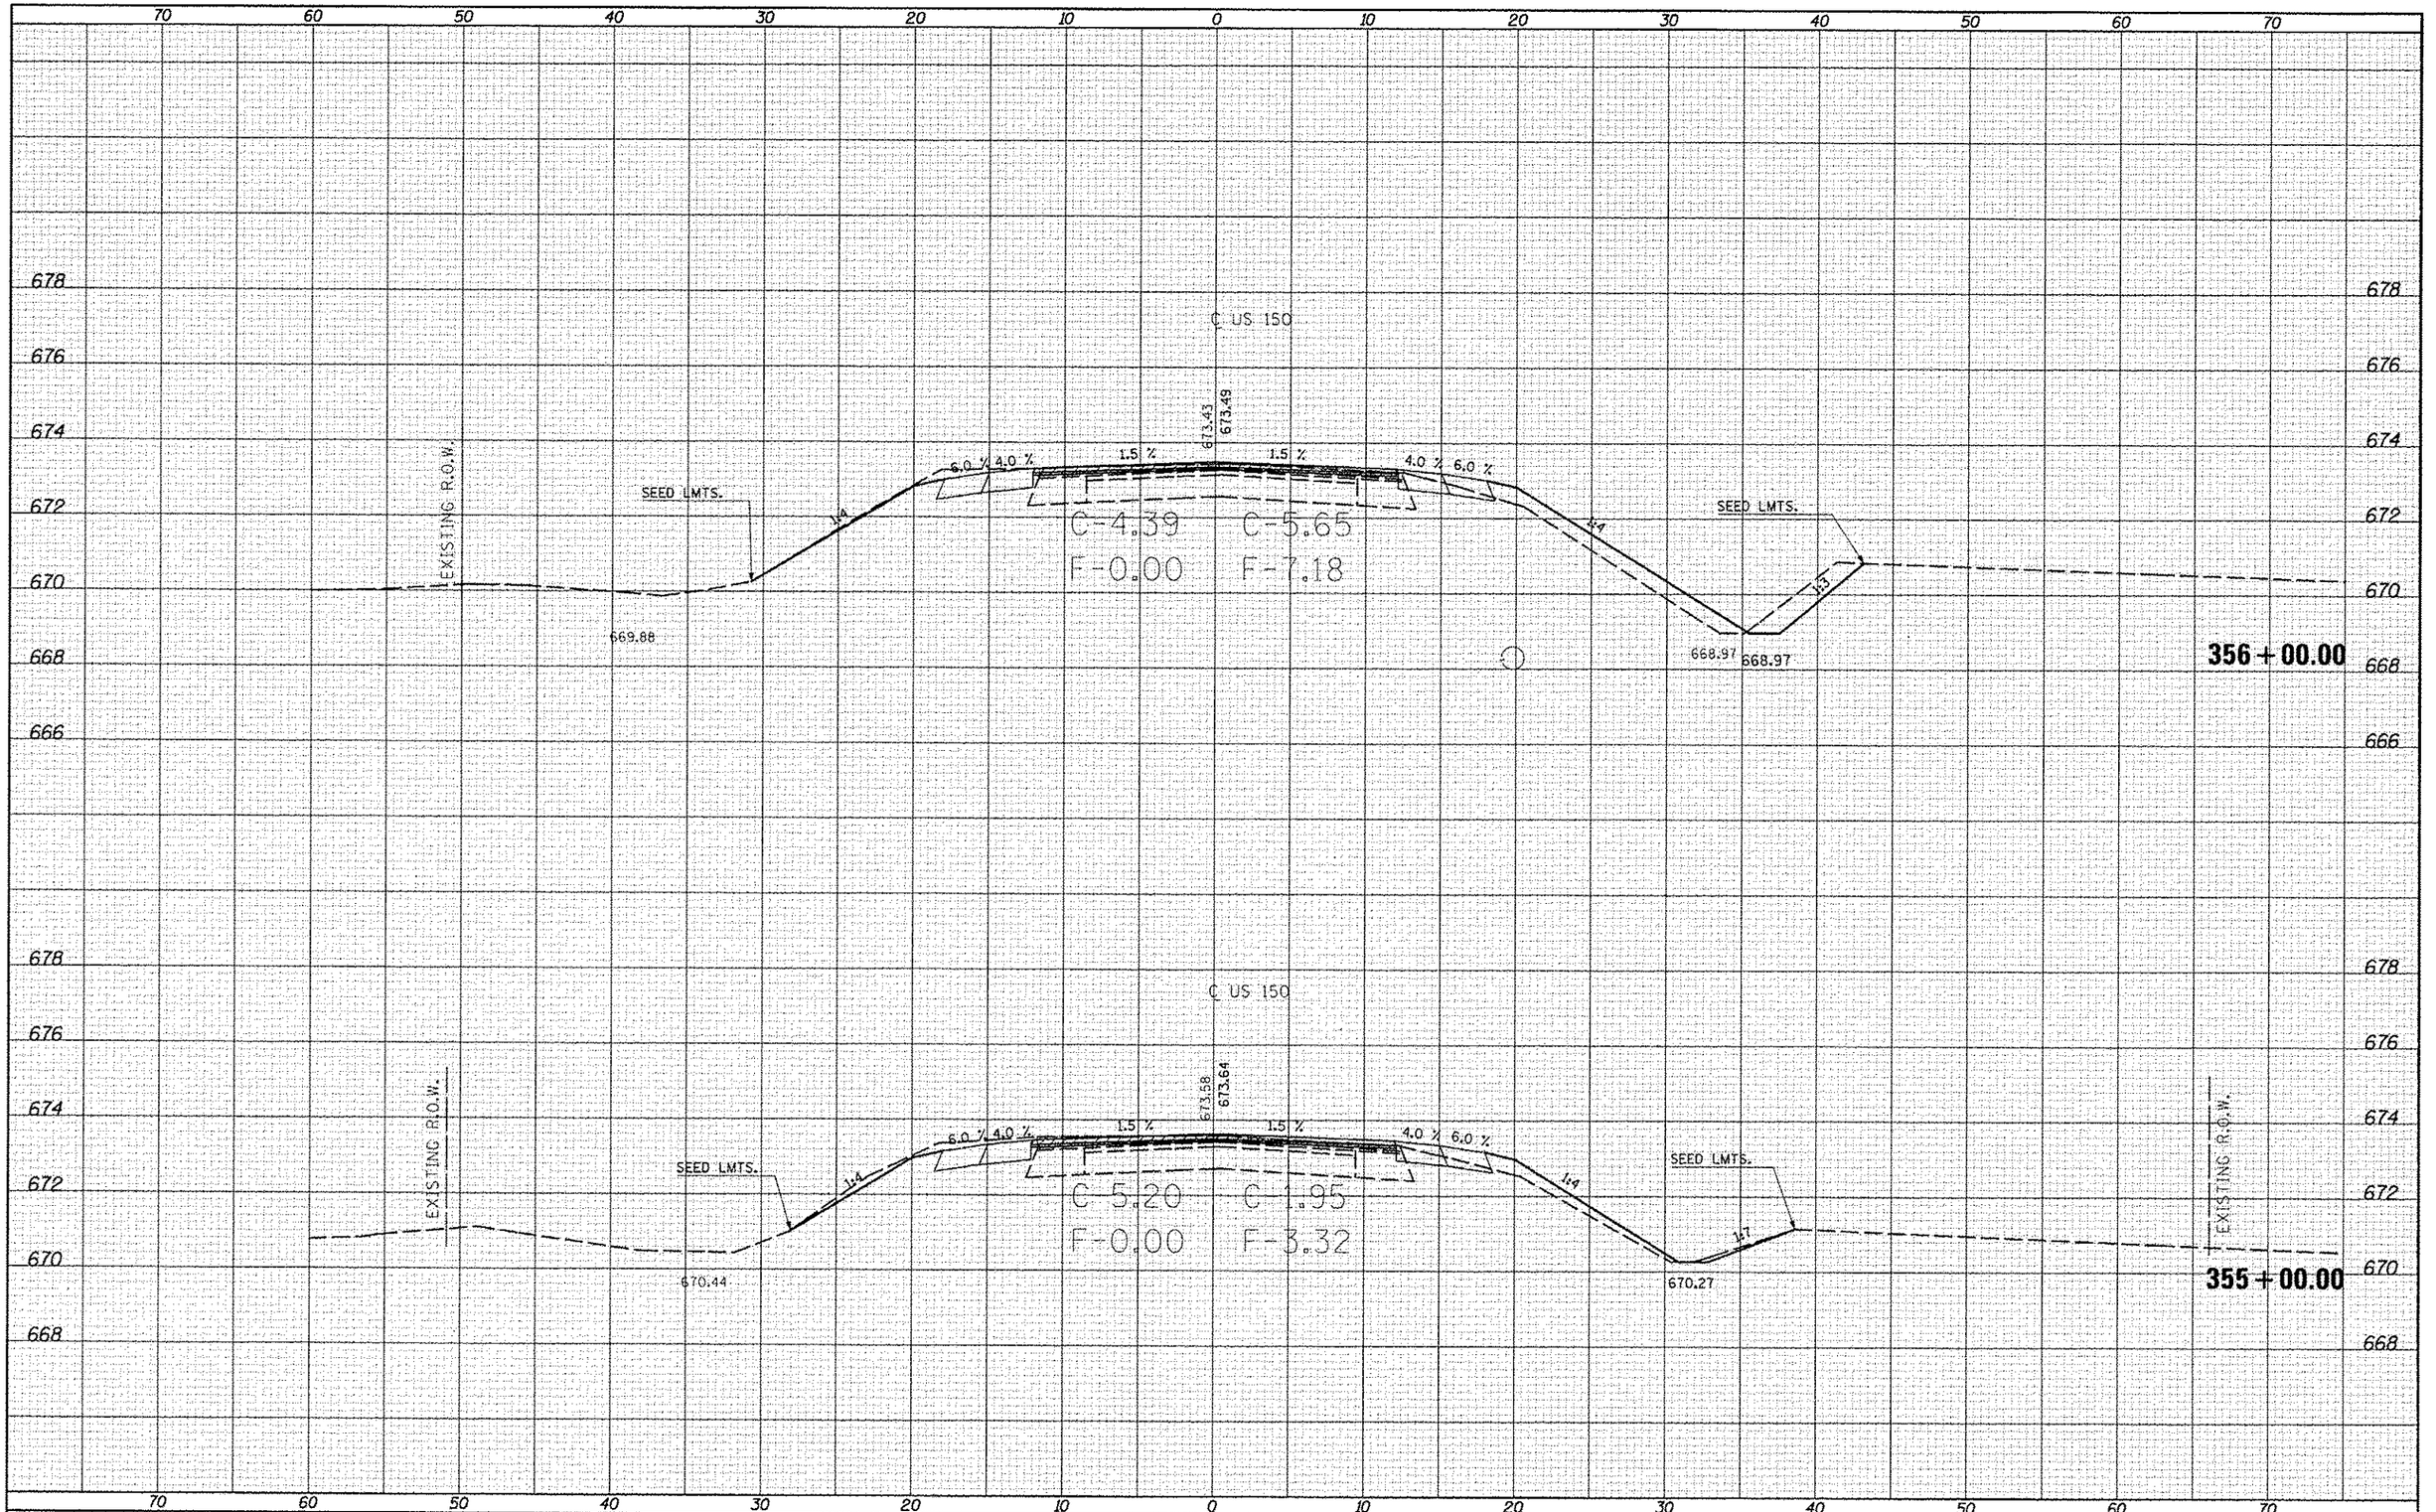


| FINAL SURVEY | SURVEYED | BY | DATE |
|---|---|---|---|
| NOTE BOOK | PLOTTED | | |
| NO. | TEMPLATE | | |
| | AREAS | | |
| | AREAS CHECKED | | |

| ORIGINAL SURVEY | SURVEYED | BY | DATE |
|---|---|---|---|
| NOTE BOOK | PLOTTED | | |
| NO. | TEMPLATE | | |
| | AREAS | | |
| | AREAS CHECKED | | |

| | | | |
|---|---|---|---|
| FILE NAME = | USER NAME = caarlockjd | DESIGNED - | REVISED - |
| c:\pw_work\pwidot\caarlockjd\d0253076\D570863 | sht-US-150_xs.dgn | DRAWN - | REVISED - |
| ¢MODELNAME¢ | PLOT SCALE = 10.0000 ' / in. | CHECKED - | REVISED - |
| | PLOT DATE = 10/10/2013 | DATE - | REVISED - |

**STATE OF ILLINOIS**
**DEPARTMENT OF TRANSPORTATION**

**US-150 CROSS SECTIONS**

SCALE: | SHEET 162 OF 207 SHEETS | STA. 355+00.00 TO STA. 356+00.00

| F.A. RTE. | SECTION | COUNTY | TOTAL SHEETS | SHEET NO. |
|---|---|---|---|---|
| * | (2X,3)RS-3 & 2RS-4 | Champaign | 551 | 474 |
| *F.A.U. 7152 & F.A.S. 1512 | | CONTRACT NO. 70663 | | |
| ILLINOIS FED. AID PROJECT | | | | |