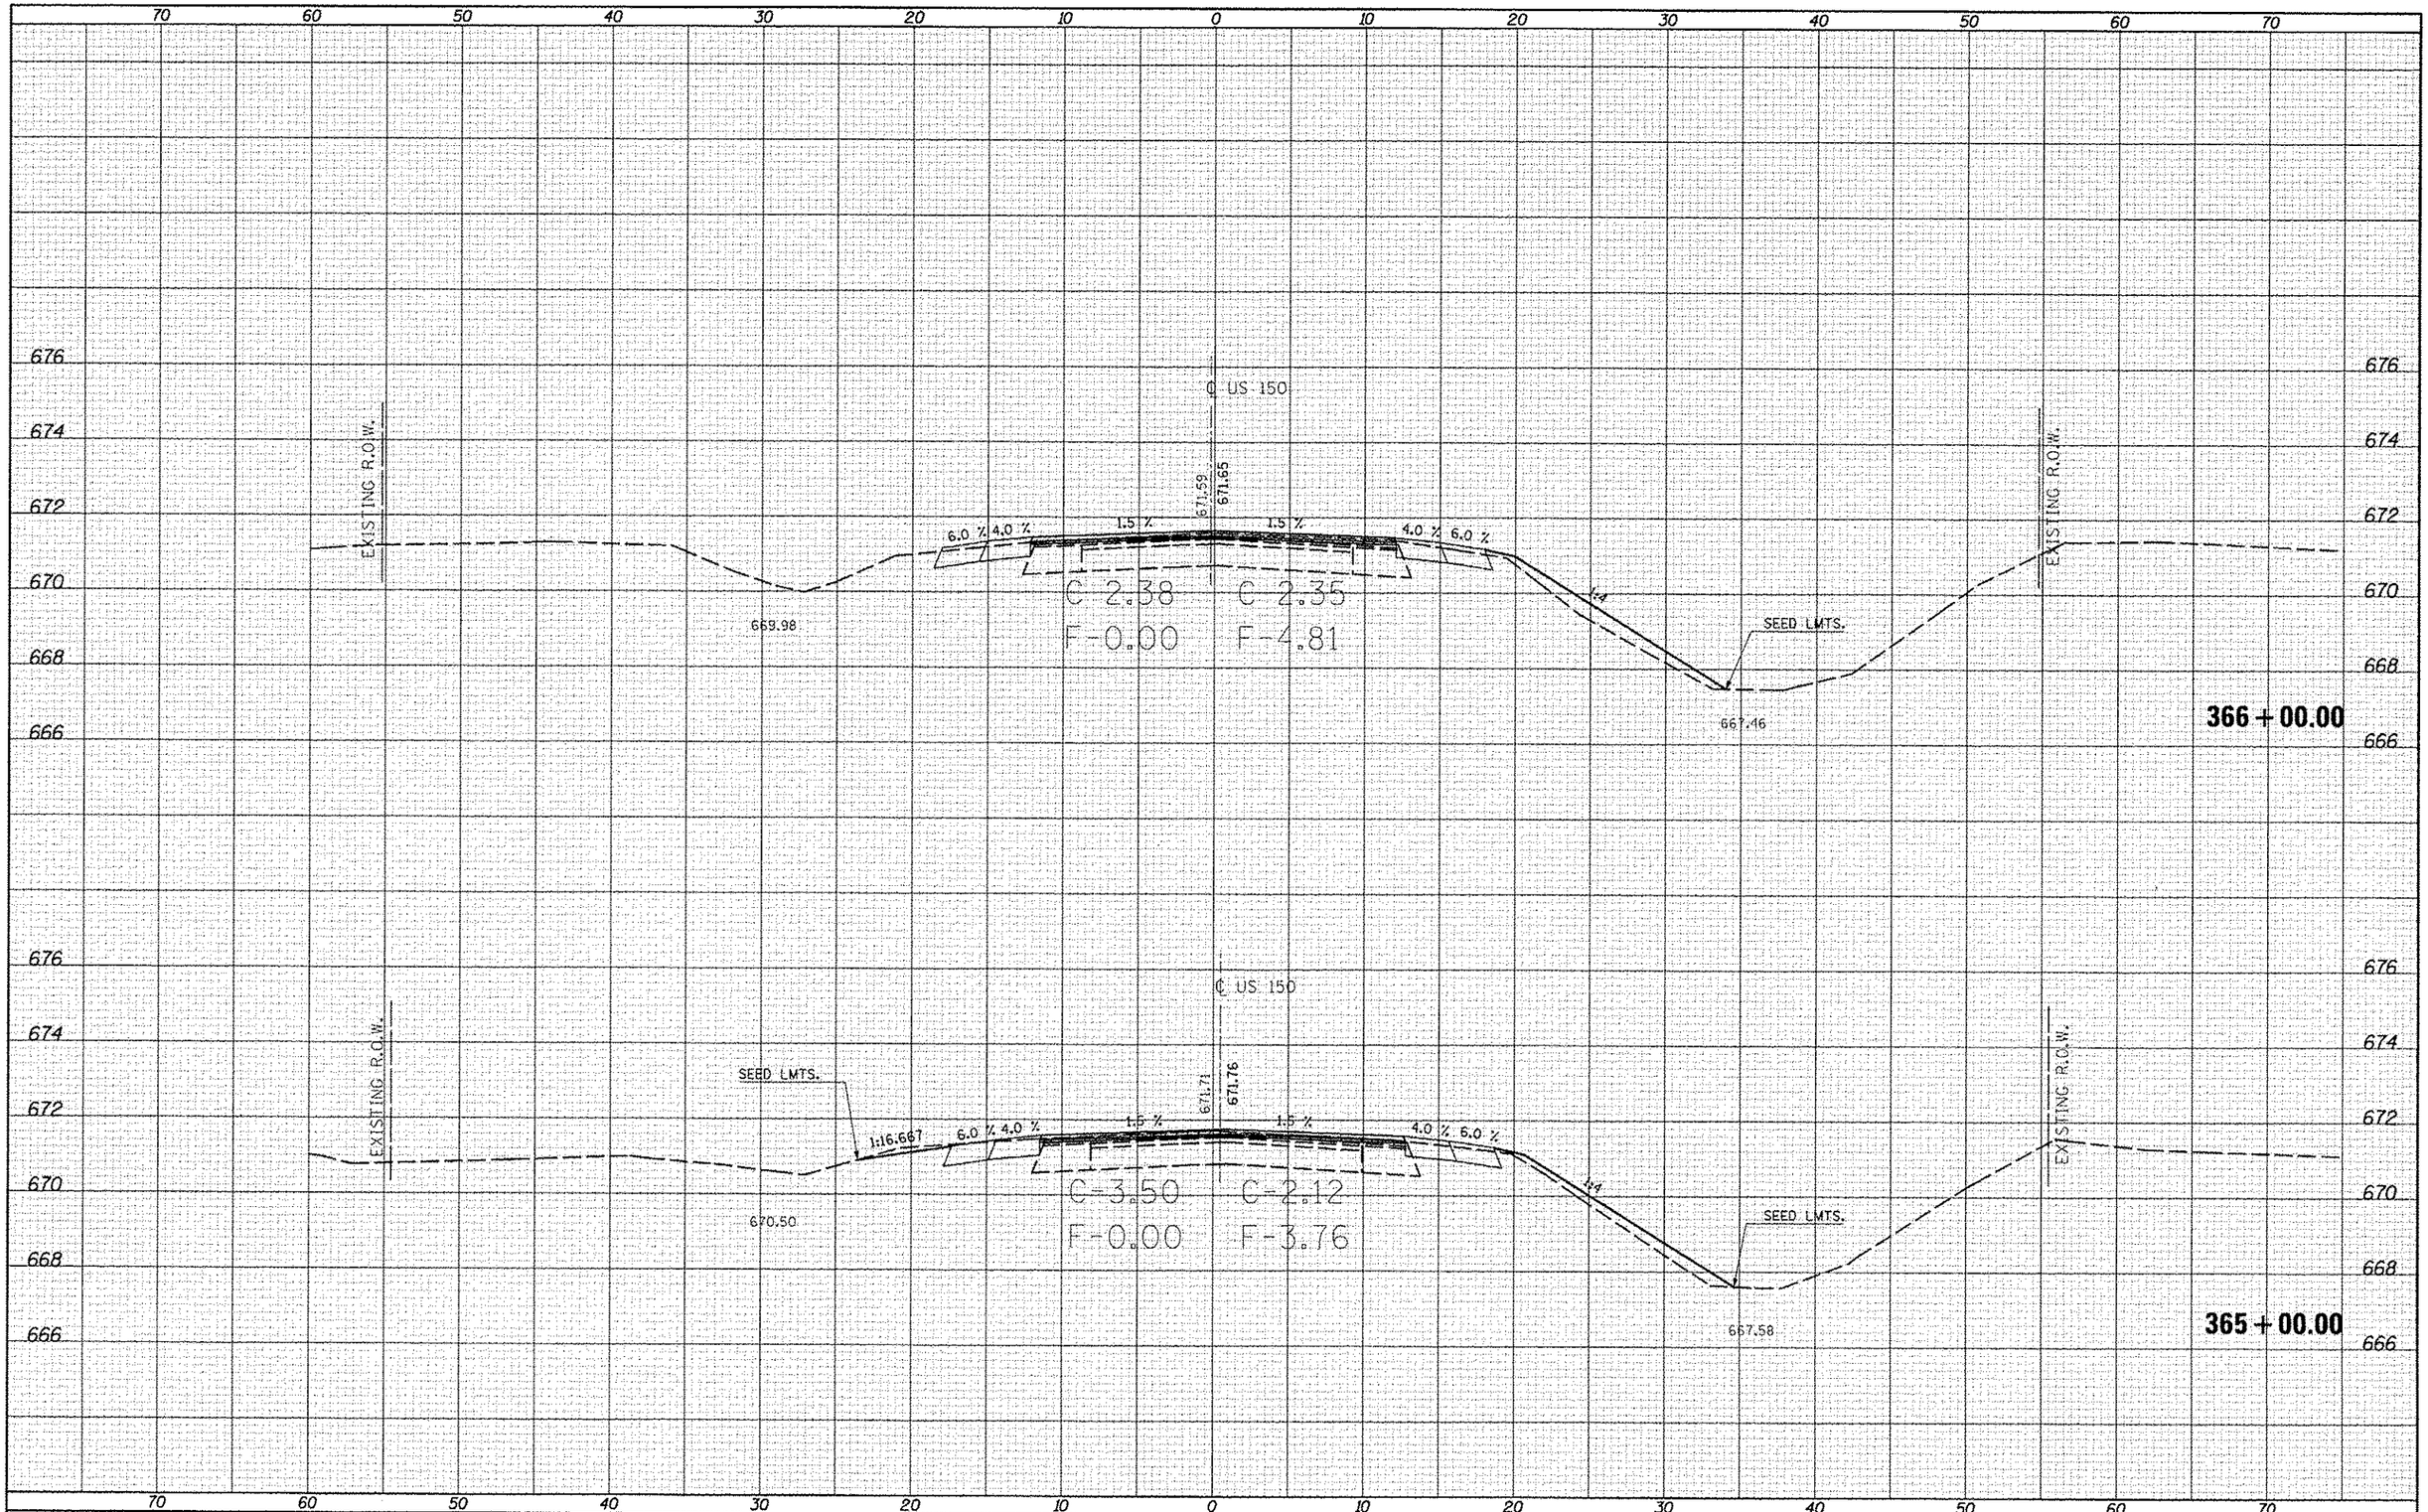

FINAL SURVEY — NOTE BOOK — NO. — SURVEYED — PLOTTED — PLOT DATE — AREAS — AREAS CHECKED — BY — DATE

ORIGINAL SURVEY — NOTE BOOK — NO. — SURVEYED — PLOTTED — PLOT DATE — AREAS — AREAS CHECKED — BY — DATE

FILE NAME = c:\pw_work\pwidot\caarlock.jd\d0253876\D570663-sht-US-150_xs.dgn	USER NAME = caarlock.jd	DESIGNED -	REVISED -
		DRAWN -	REVISED -
	PLOT SCALE = 10.0000 ' / in.	CHECKED -	REVISED -
MODEL NAME	PLOT DATE = 10/18/2013	DATE -	REVISED -

STATE OF ILLINOIS
DEPARTMENT OF TRANSPORTATION

US-150 CROSS SECTIONS

SCALE: | SHEET 169 OF 207 SHEETS | STA. 365+00.00 | TO STA. 366+00.00

F.A. RTE.	SECTION	COUNTY	TOTAL SHEETS	SHEET NO.
*	(2X,3)RS-3 & 2RS-4	Champaign	551	481
	*F.A.U. 7152 & F.A.S. 1512	CONTRACT NO. 70663		
	ILLINOIS FED. AID PROJECT			