FINAL SURVEY	NOTE BOOK	NO.
SURVEYED		
PLOTTED		
TRACED		
AREAS		
AREAS CHECKED		

BY	DATE

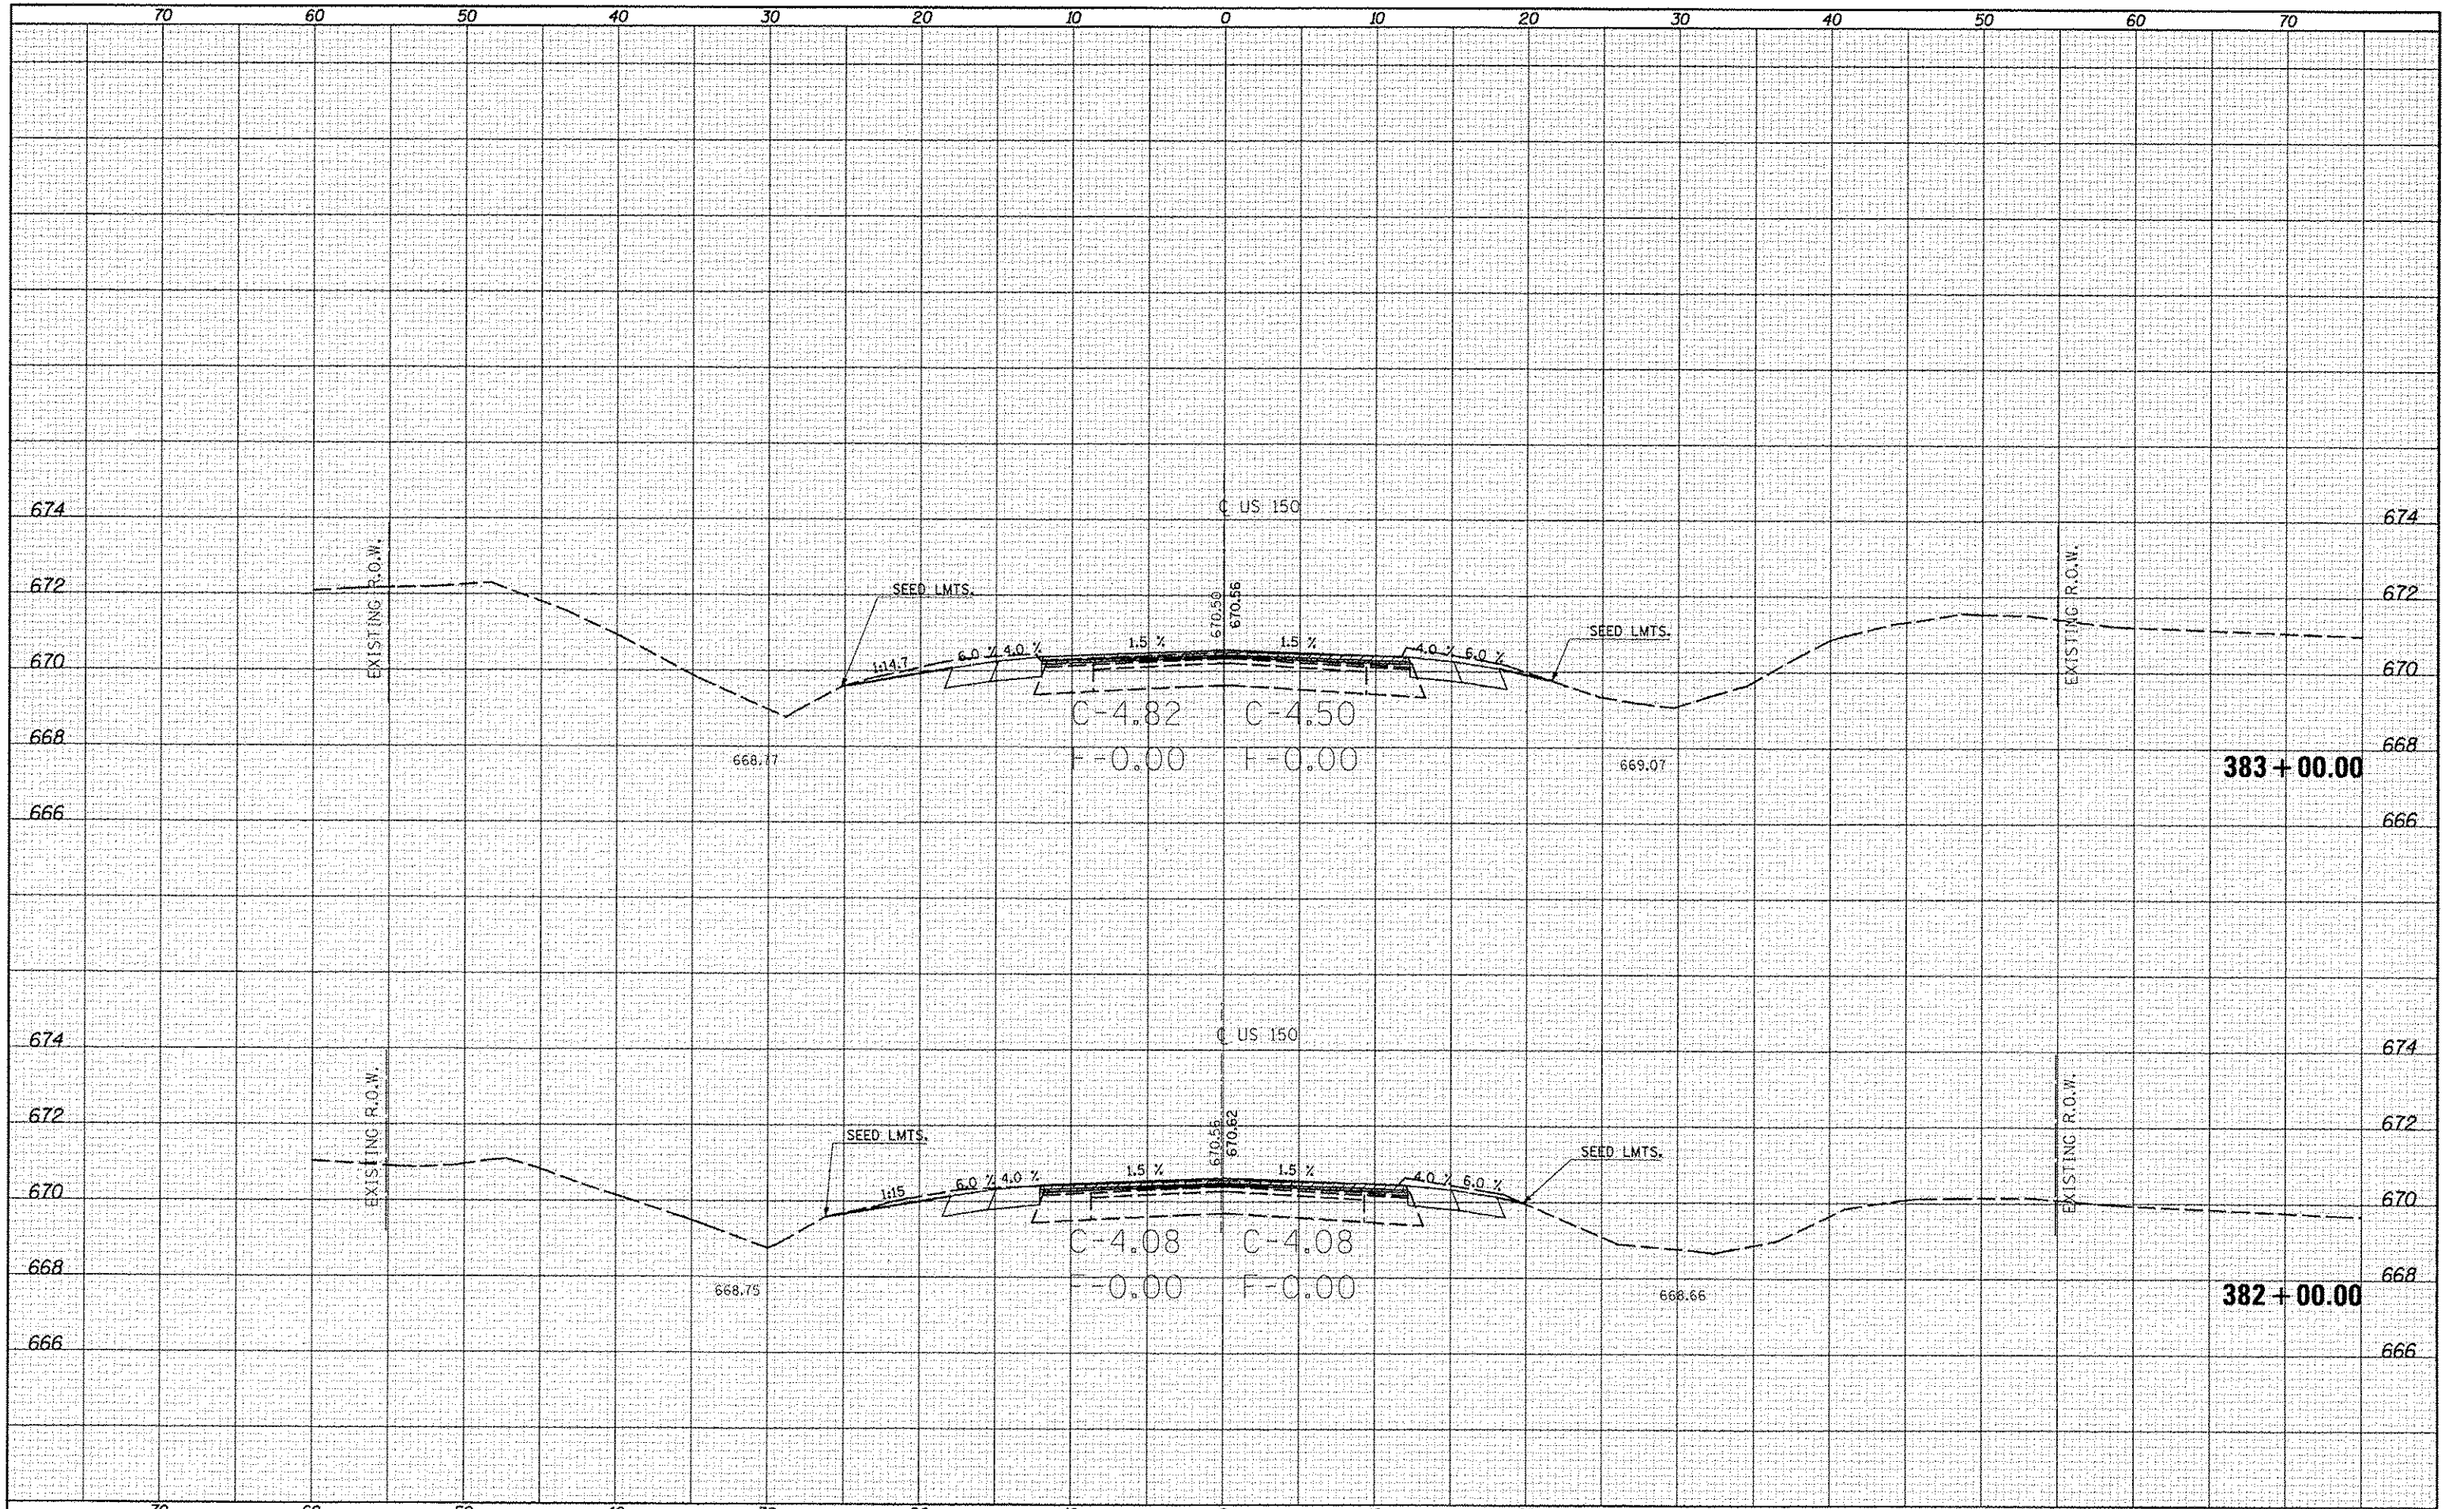

ORIGINAL SURVEY	NOTE BOOK	NO.
SURVEYED		
PLOTTED		
TRACED		
AREAS		
AREAS CHECKED		

BY	DATE

FILE NAME =	USER NAME = caerlock.jd	DESIGNED -	REVISED -
c:\pw_work\pwidot\caerlock_jd\d0253876\D570663-sht-US-150_xs.dgn		DRAWN -	REVISED -
	PLOT SCALE = 10.0000 ' / in.	CHECKED -	REVISED -
MODEL_NAME	PLOT DATE = 10/10/2013	DATE -	REVISED -

STATE OF ILLINOIS
DEPARTMENT OF TRANSPORTATION

US-150 CROSS SECTIONS

SCALE: | SHEET 178 OF 207 SHEETS | STA. 382+00.00 | TO STA. 383+00.00

F.A. RTE.	SECTION	COUNTY	TOTAL SHEETS	SHEET NO.
*	(2X,3)RS-3 & 2RS-4	Champaign	551	490
*F.A.U. 7152 & F.A.S. 1512		CONTRACT NO. 70663		
	ILLINOIS FED. AID PROJECT			