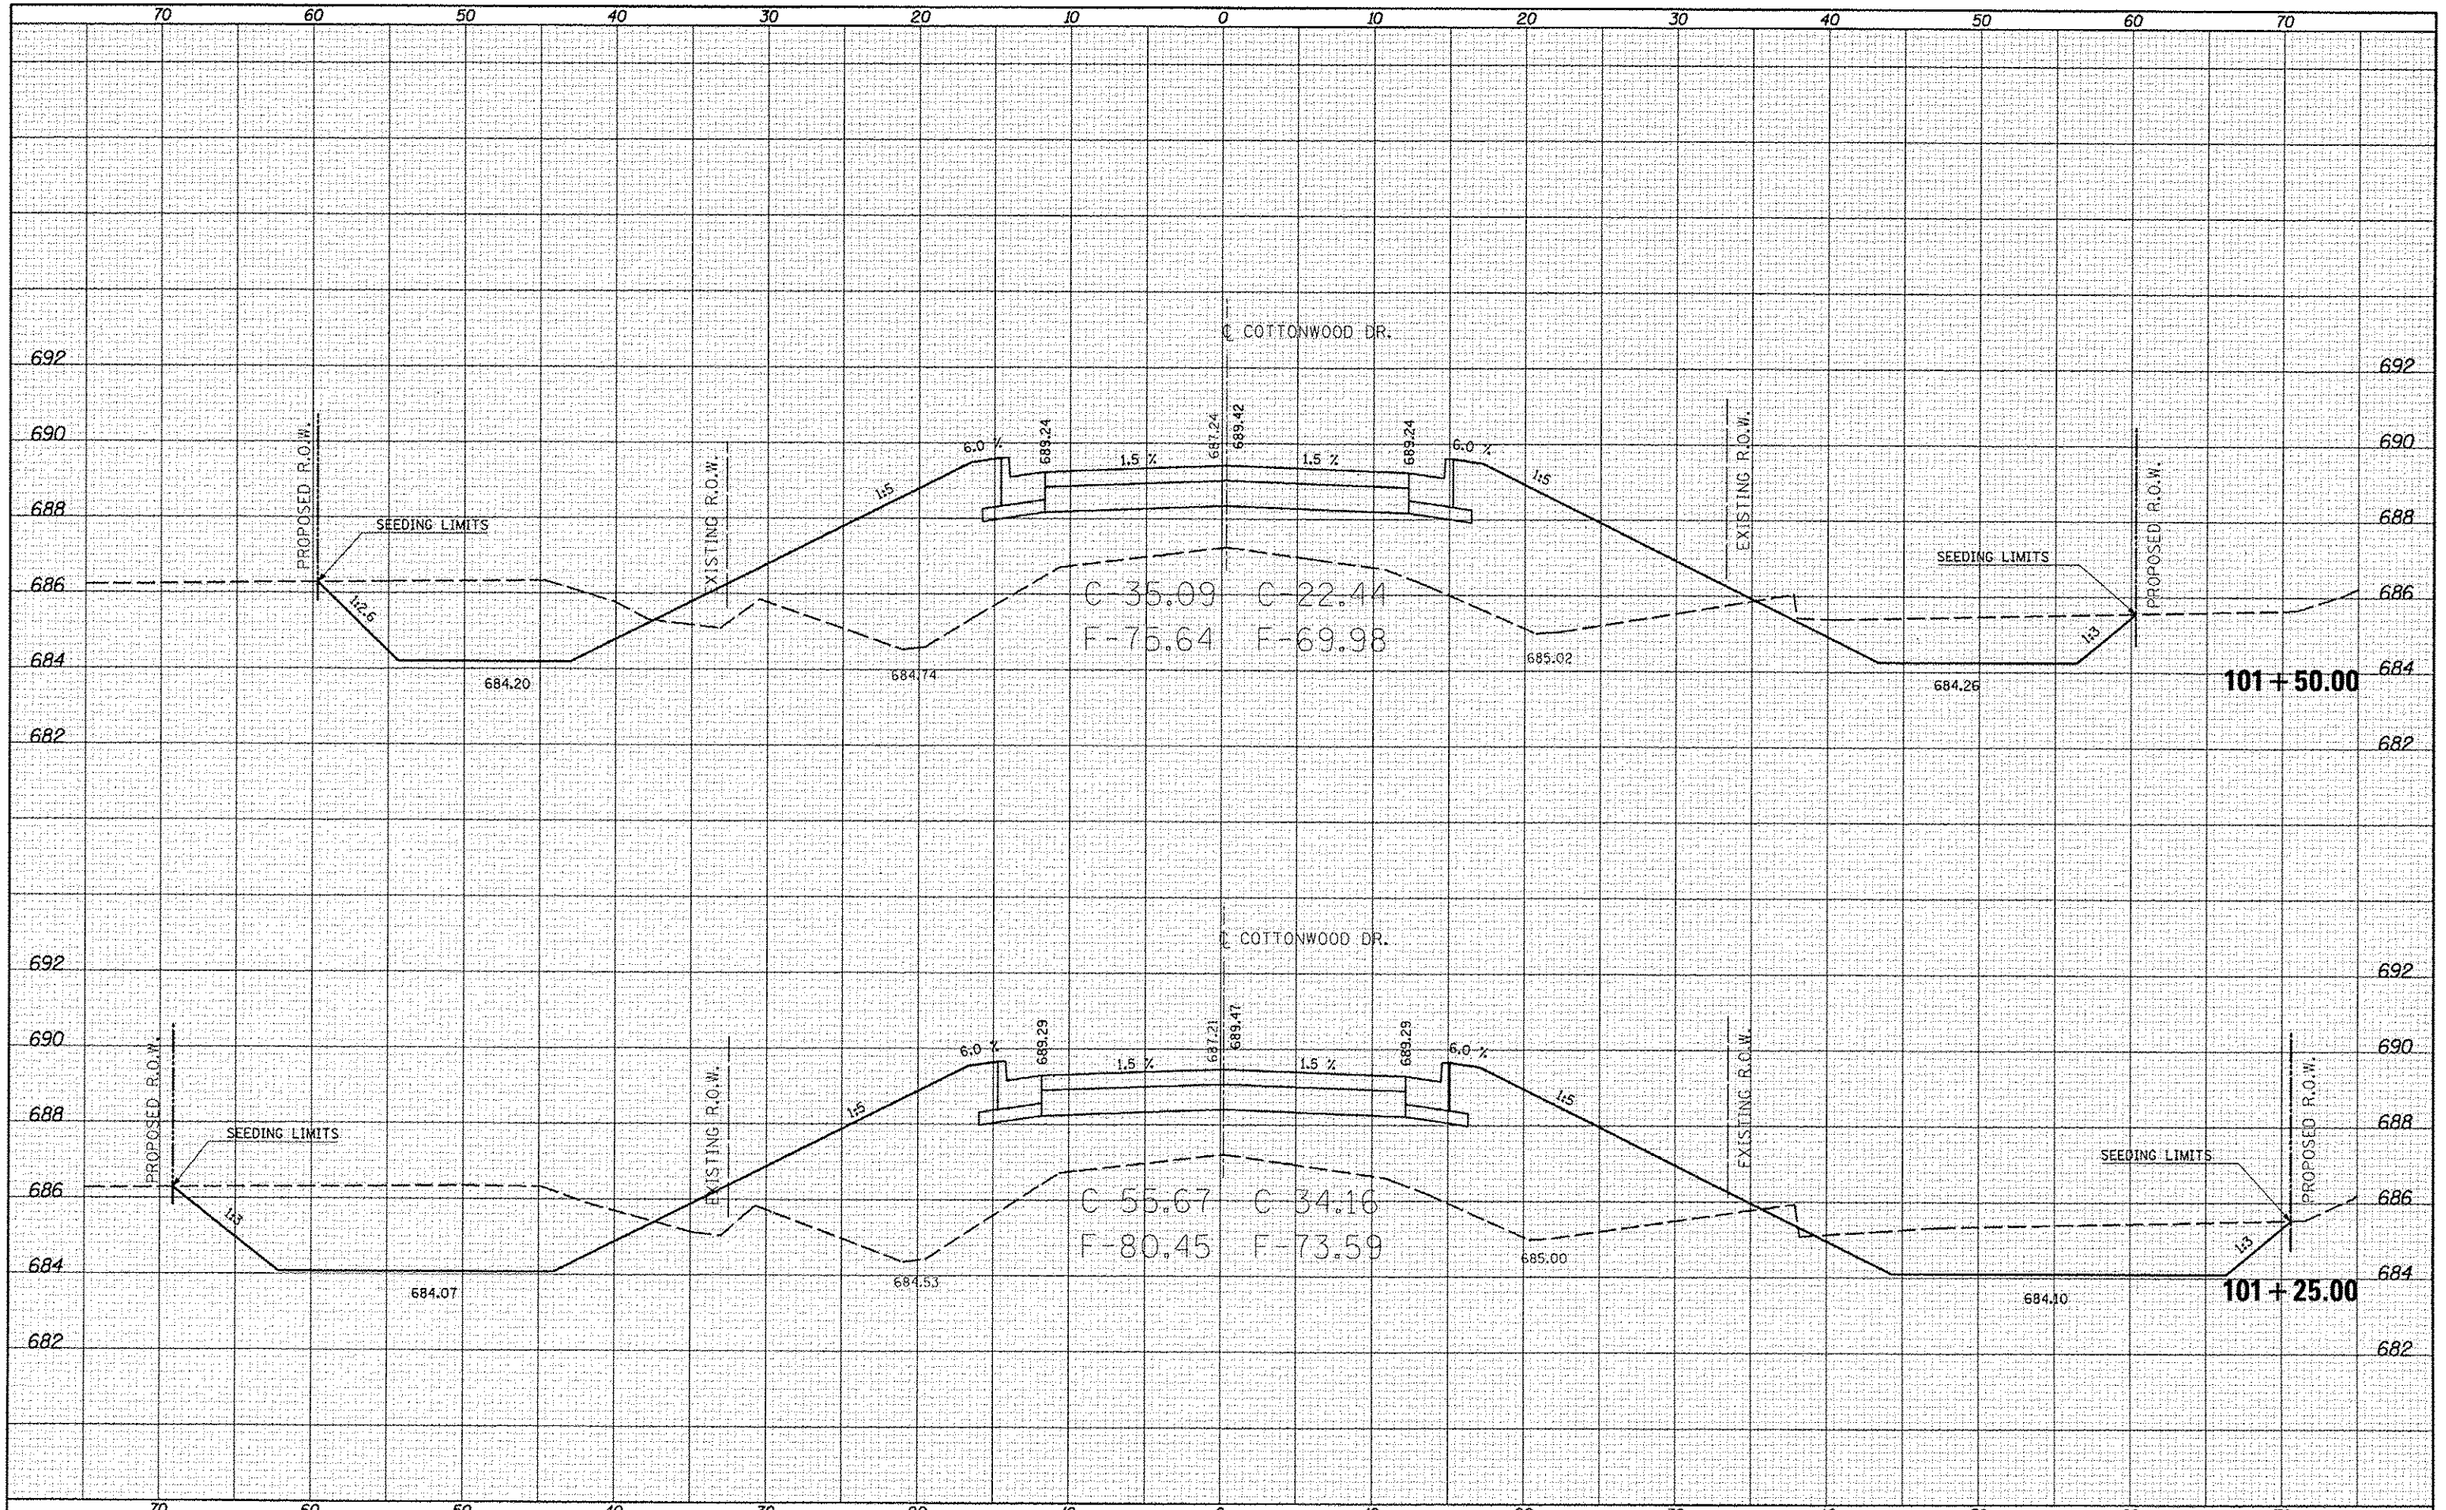

FILE NAME = c:\pw_work\pwidot\cnerlockjd\d0253076\D578663-sht-XS-NCottonWd.dgn	USER NAME = cnerlockjd	DESIGNED -	REVISED -
		DRAWN -	REVISED -
	PLOT SCALE = 10.0000 ' / in.	CHECKED -	REVISED -
MODELNAME	PLOT DATE = 10/18/2013	DATE -	REVISED -

STATE OF ILLINOIS
DEPARTMENT OF TRANSPORTATION

COTTONWOOD DRIVE CROSS SECTIONS

SCALE: | SHEET 1 OF 10 SHEETS | STA. 101+25.00 | TO STA. 101+50.00

F.A.*. RTE.	SECTION	COUNTY	TOTAL SHEETS	SHEET NO.
*	(2X,3)RS-3 & 2RS-4	Champaign	551	534
*F.A.U. 7152 & F.A.S. 1512		CONTRACT NO. 70663		
ILLINOIS	FED. AID PROJECT			

FINAL SURVEY / ORIGINAL SURVEY
NOTE BOOK
NO.
SURVEYED
PLOTTED
TEMPLATE
AREAS CHECKED
BY
DATE