FINAL SURVEY	BY	DATE
SURVEYED		
PLOTTED		
ISSUED		
NOTE BOOK	AREAS	
NO.	AREAS CHECKED	

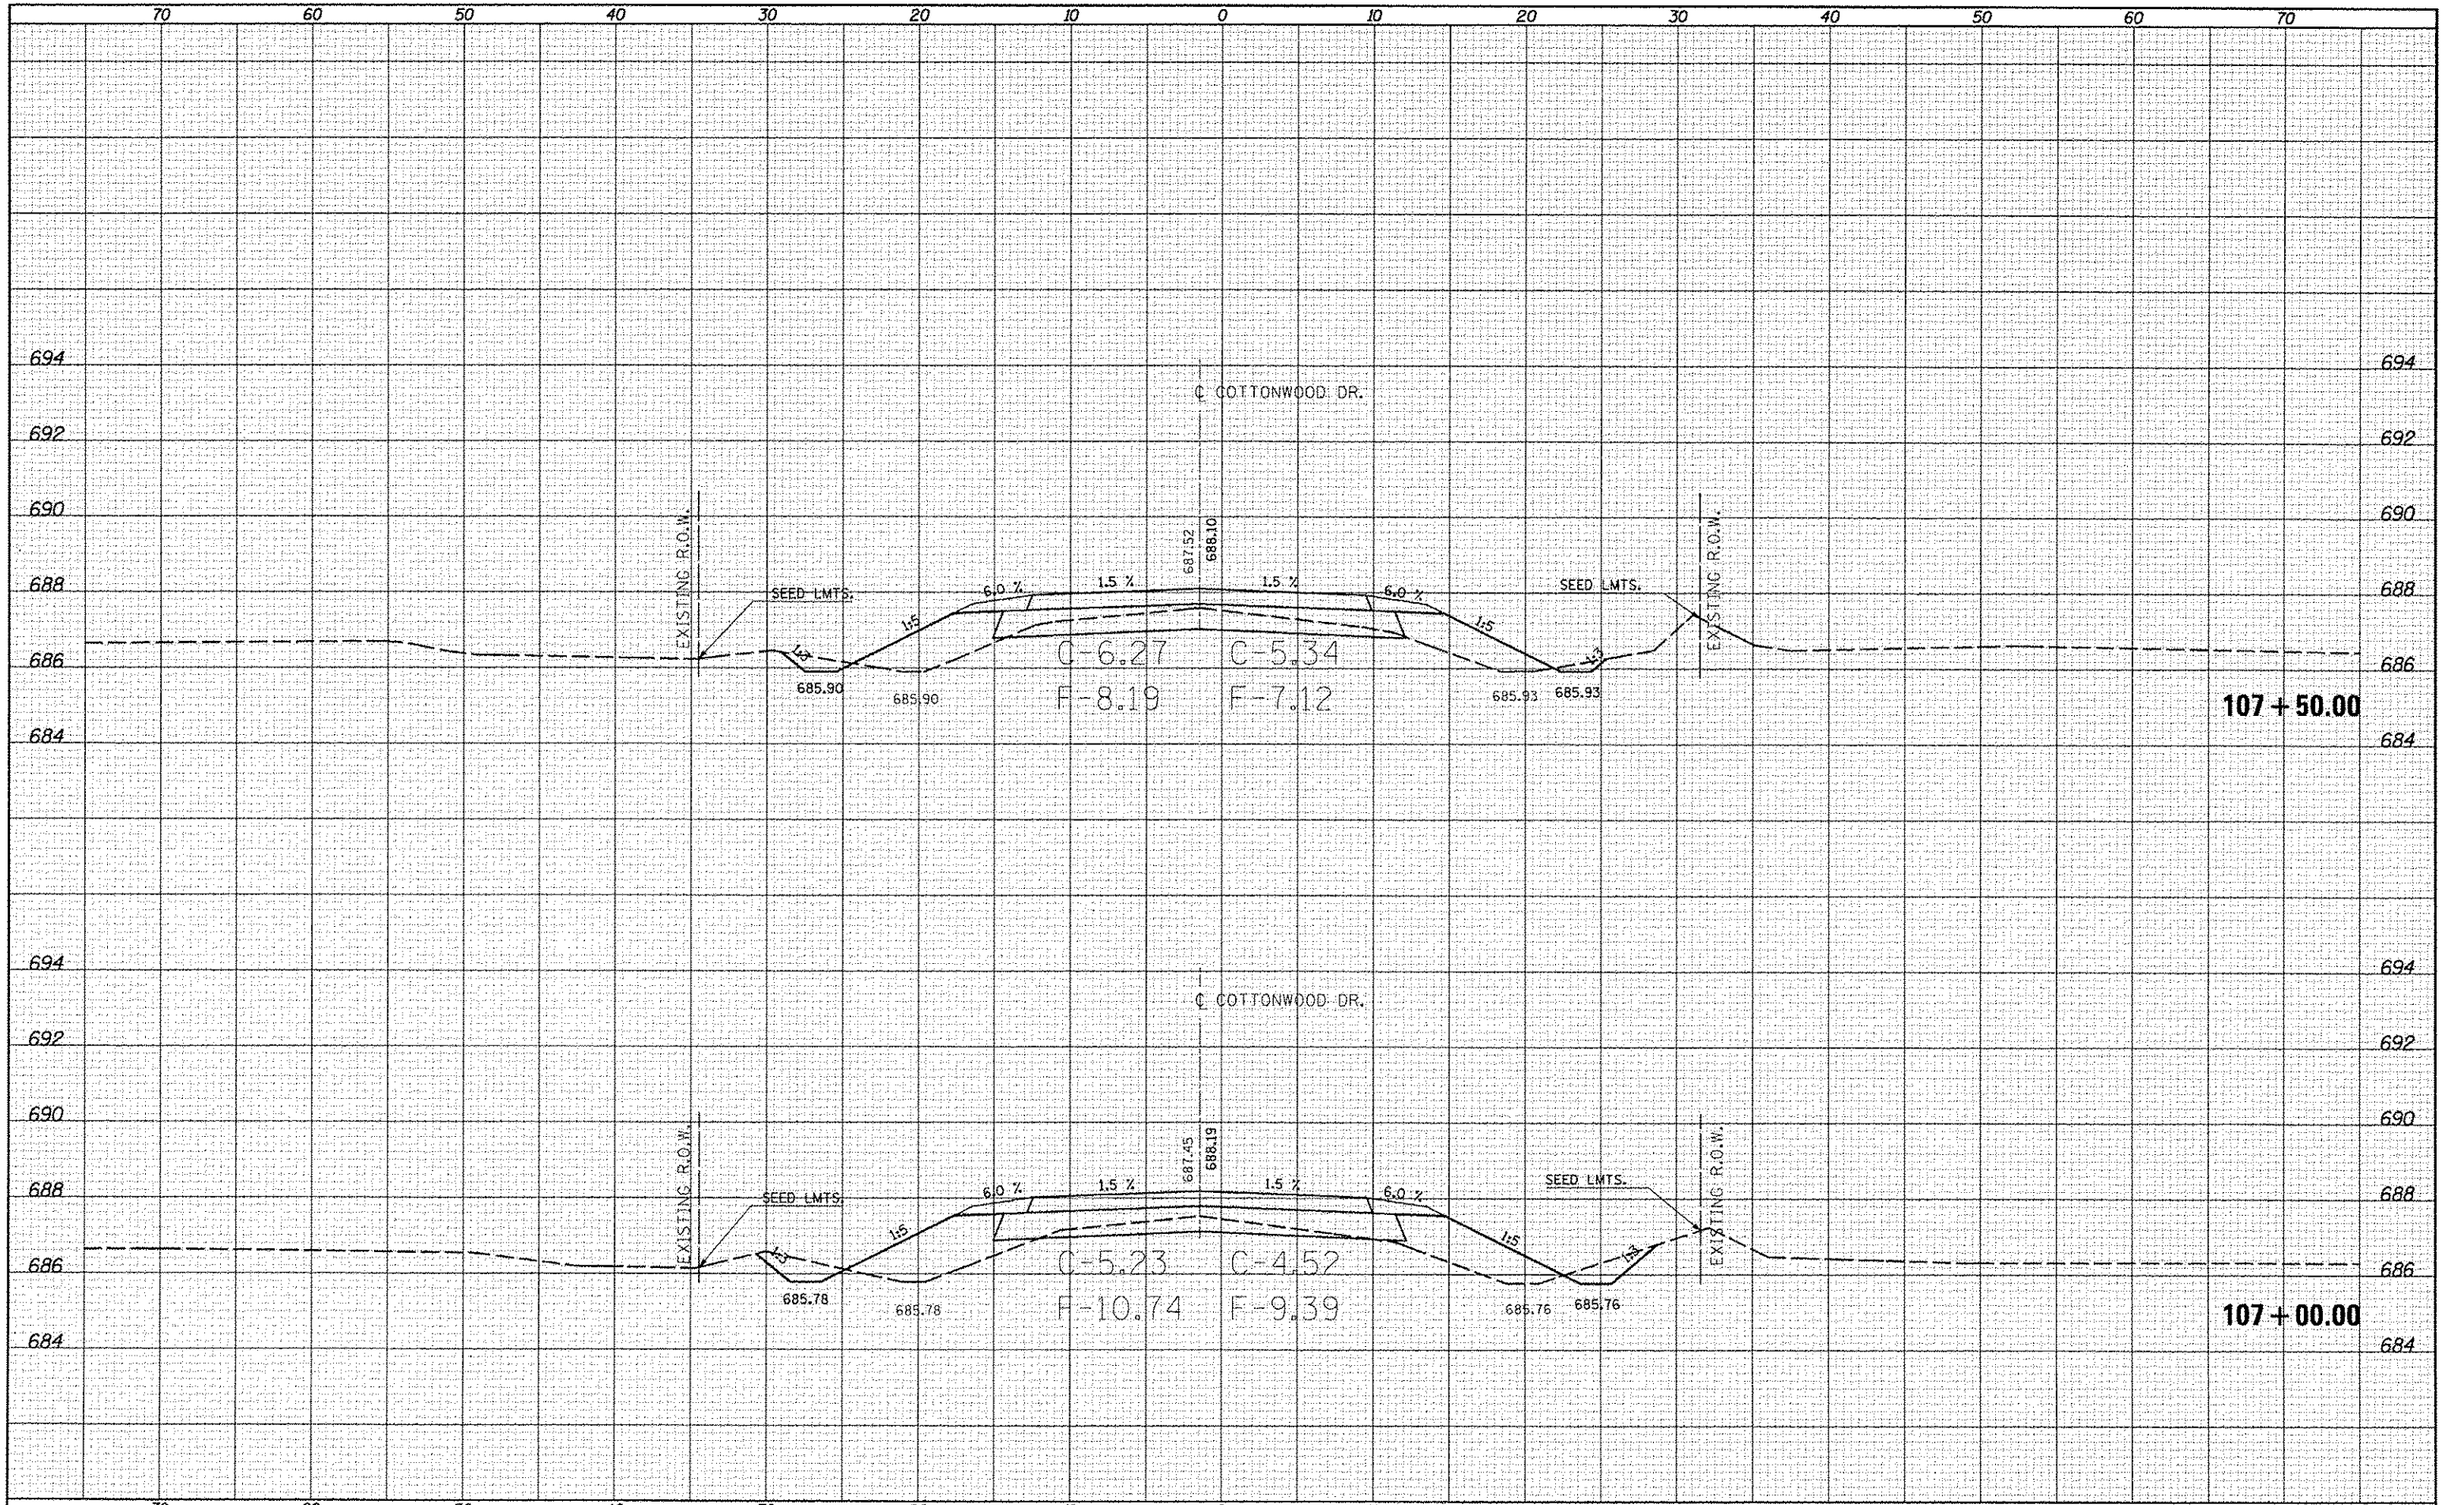

ORIGINAL SURVEY	BY	DATE
SURVEYED		
PLOTTED		
ISSUED		
NOTE BOOK	AREAS	
NO.	AREAS CHECKED	

FILE NAME = c:\pw_work\pwidot\ceaclock.jd\d0253076\D570663-sht-XS-NCottonWd.dgn	USER NAME = ceaclock.jd	DESIGNED -	REVISED -
		DRAWN -	REVISED -
	PLOT SCALE = 10.0000 ' / in.	CHECKED -	REVISED -
$MODELNAME$	PLOT DATE = 10/18/2013	DATE -	REVISED -

STATE OF ILLINOIS
DEPARTMENT OF TRANSPORTATION

COTTONWOOD DRIVE CROSS SECTIONS

SCALE: | SHEET 9 OF 10 SHEETS | STA. 107+00.00 TO STA. 107+50.00

F.A.* RTE.	SECTION	COUNTY	TOTAL SHEETS	SHEET NO.
*	(2X,3)RS-3 & 2RS-4	Champaign	551	542
*F.A.U. 7152 & F.A.S. 1512		CONTRACT NO. 70663		
ILLINOIS	FED. AID PROJECT			