| FINAL SURVEY | NOTE BOOK | | |
|---|---|---|---|
| | NO. | | |
| | | SURVEYED | |
| | | PLOTTED | |
| | | TEMPLATE | |
| | | AREAS | |
| | | AREAS CHECKED | |
| BY | | | |
| DATE | | | |

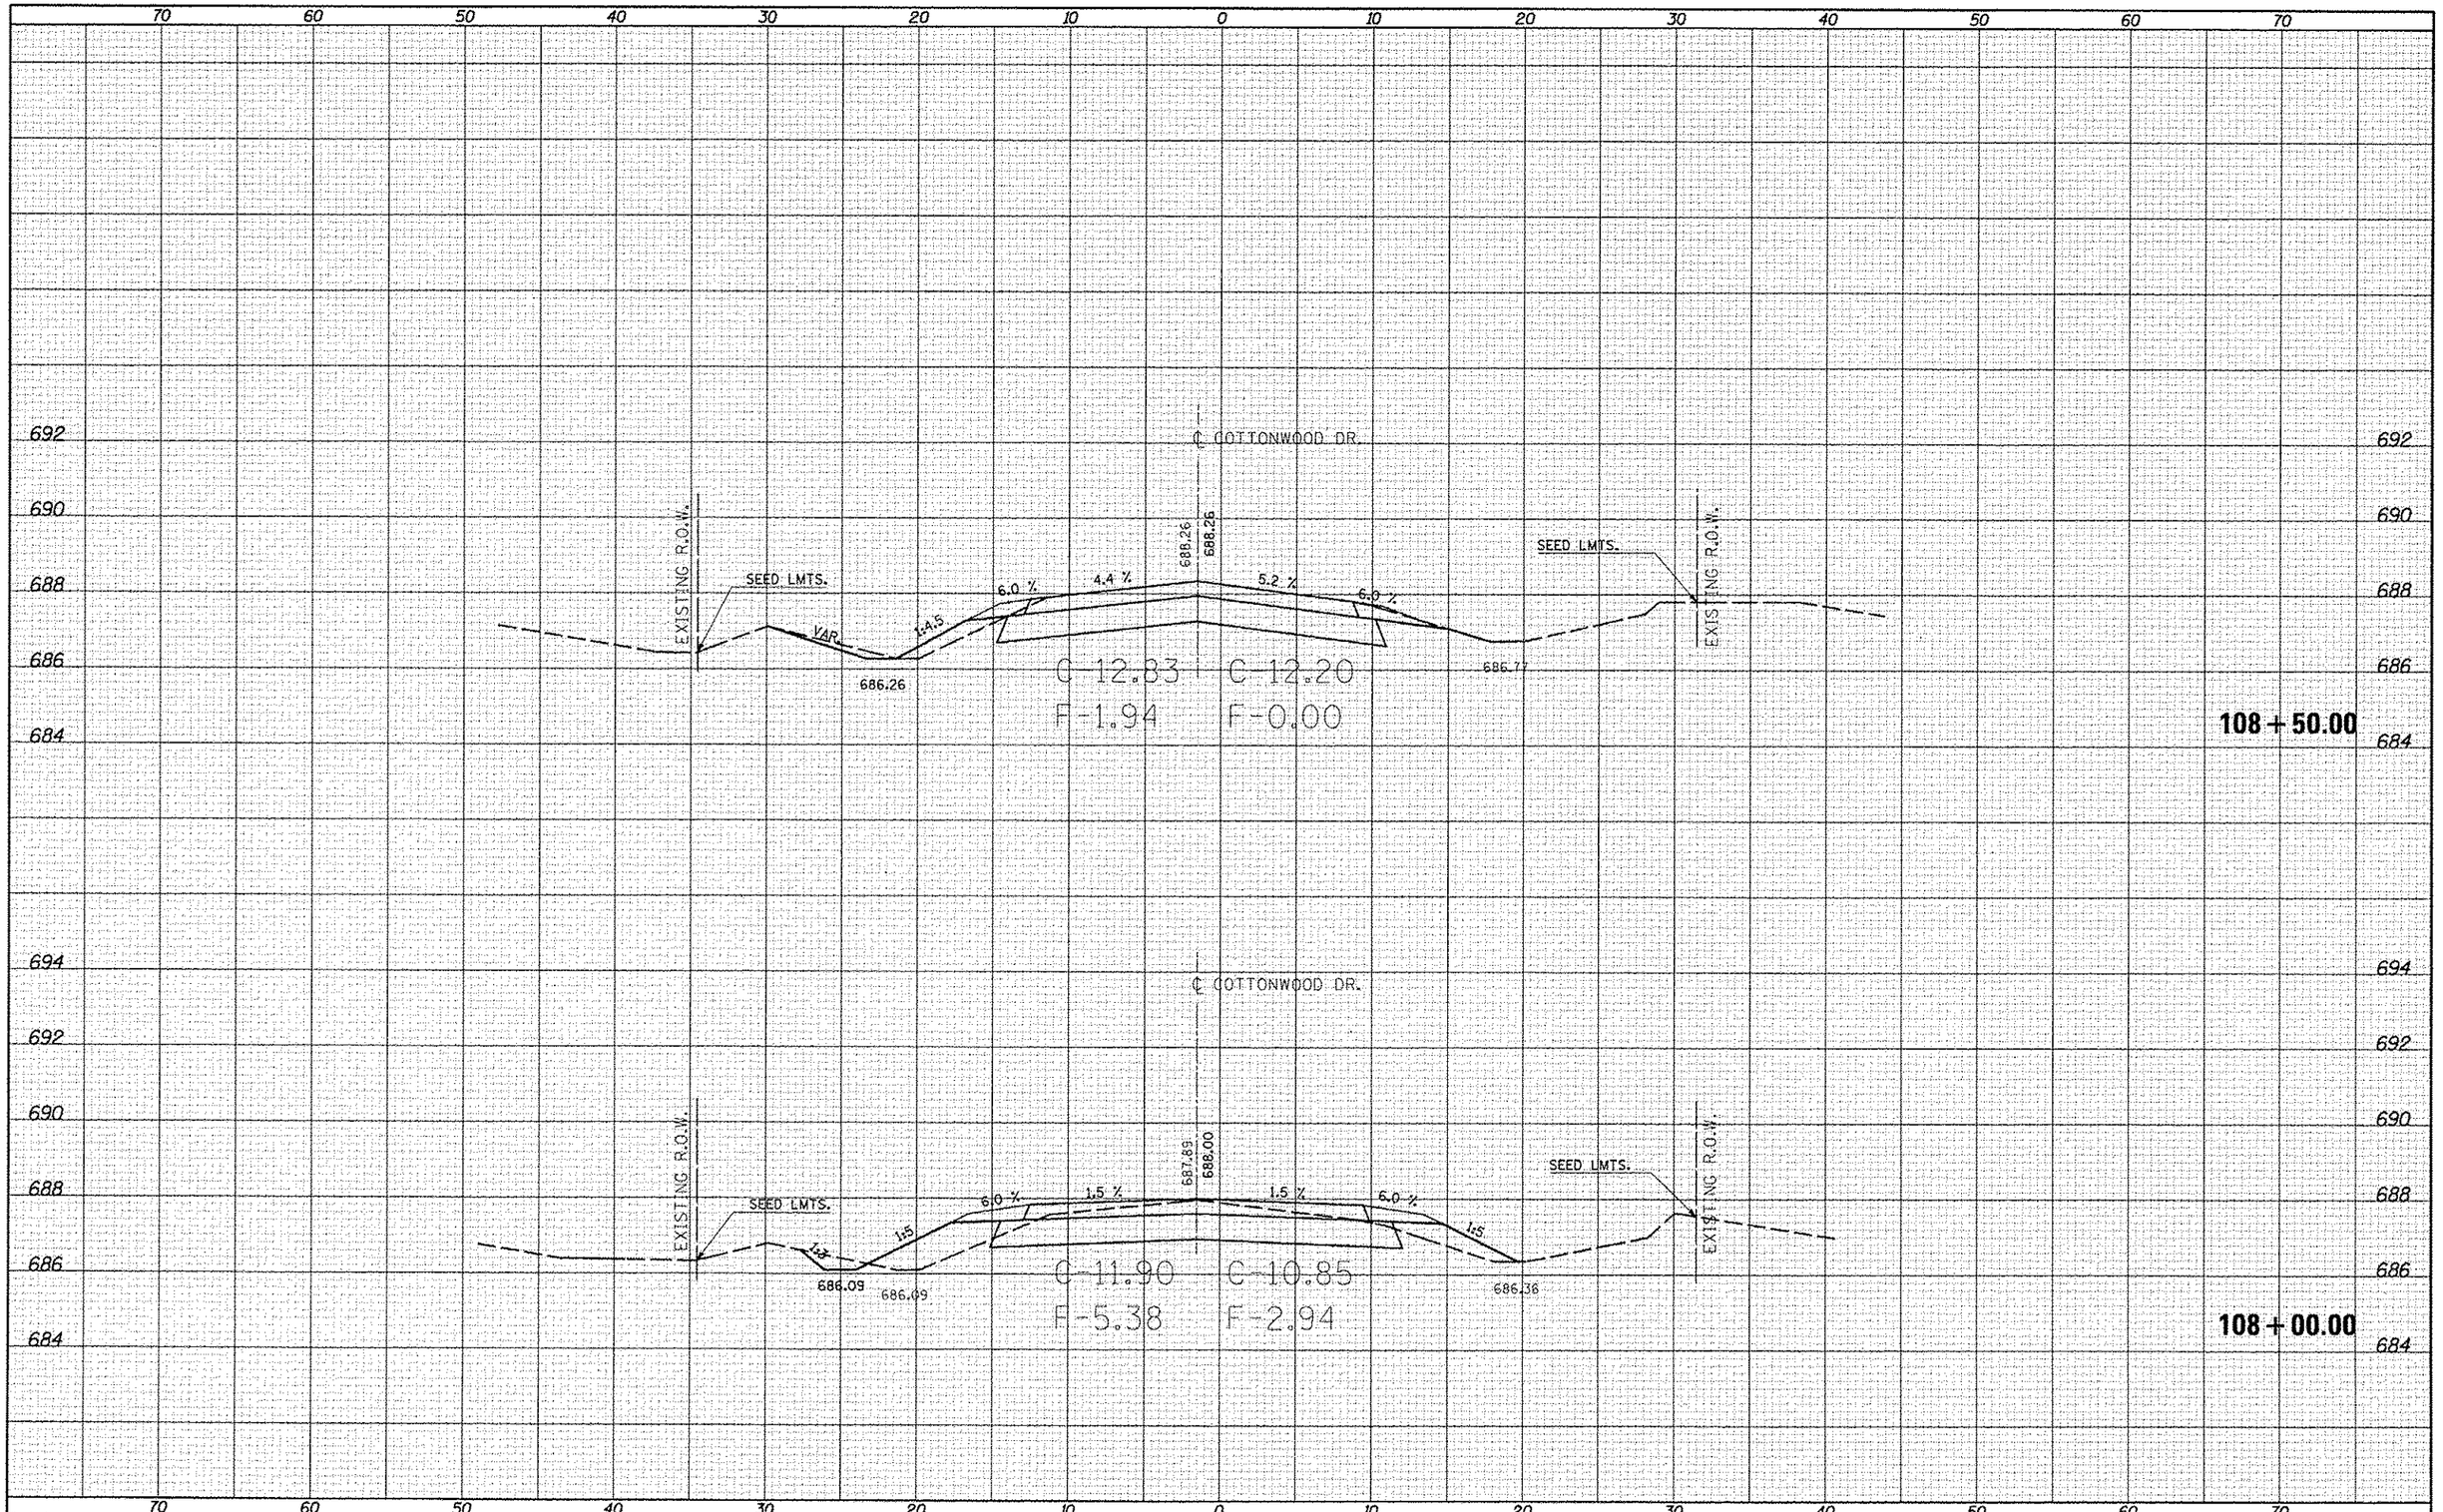


| ORIGINAL SURVEY | NOTE BOOK | | |
|---|---|---|---|
| | NO. | | |
| | | SURVEYED | |
| | | PLOTTED | |
| | | TEMPLATE | |
| | | AREAS | |
| | | AREAS CHECKED | |
| BY | | | |
| DATE | | | |

| | | | |
|---|---|---|---|
| FILE NAME = c:\pw_work\pwidot\ceerlockjd\d0253076\D570663-sht-XS-NCottonWd.dgn | USER NAME = ceerlockjd | DESIGNED - | REVISED - |
| | | DRAWN - | REVISED - |
| | PLOT SCALE = 10.0000 ' / in. | CHECKED - | REVISED - |
| $MODELNAME$ | PLOT DATE = 10/10/2013 | DATE - | REVISED - |

**STATE OF ILLINOIS**
**DEPARTMENT OF TRANSPORTATION**

**COTTONWOOD DRIVE CROSS SECTIONS**

SCALE: | SHEET 10 OF 10 SHEETS | STA. 108+00.00 | TO STA. 108+50.00

| F.A. RTE. | SECTION | COUNTY | TOTAL SHEETS | SHEET NO. |
|---|---|---|---|---|
| - | (2X,3)RS-3 & 2RS-4 | Champaign | 551 | 543 |
| *F.A.U. 7152 & F.A.S. 1512 | | CONTRACT NO. 70663 | | |
| ILLINOIS FED. AID PROJECT | | | | |