FINAL SURVEY	NOTE BOOK	NO.
SURVEYED		BY
PLOTTED		
TEMPLATE		
AREAS		
AREAS CHECKED		DATE

ORIGINAL SURVEY	NOTE BOOK	NO.
SURVEYED		BY
PLOTTED		
TEMPLATE		
AREAS		
AREAS CHECKED		DATE

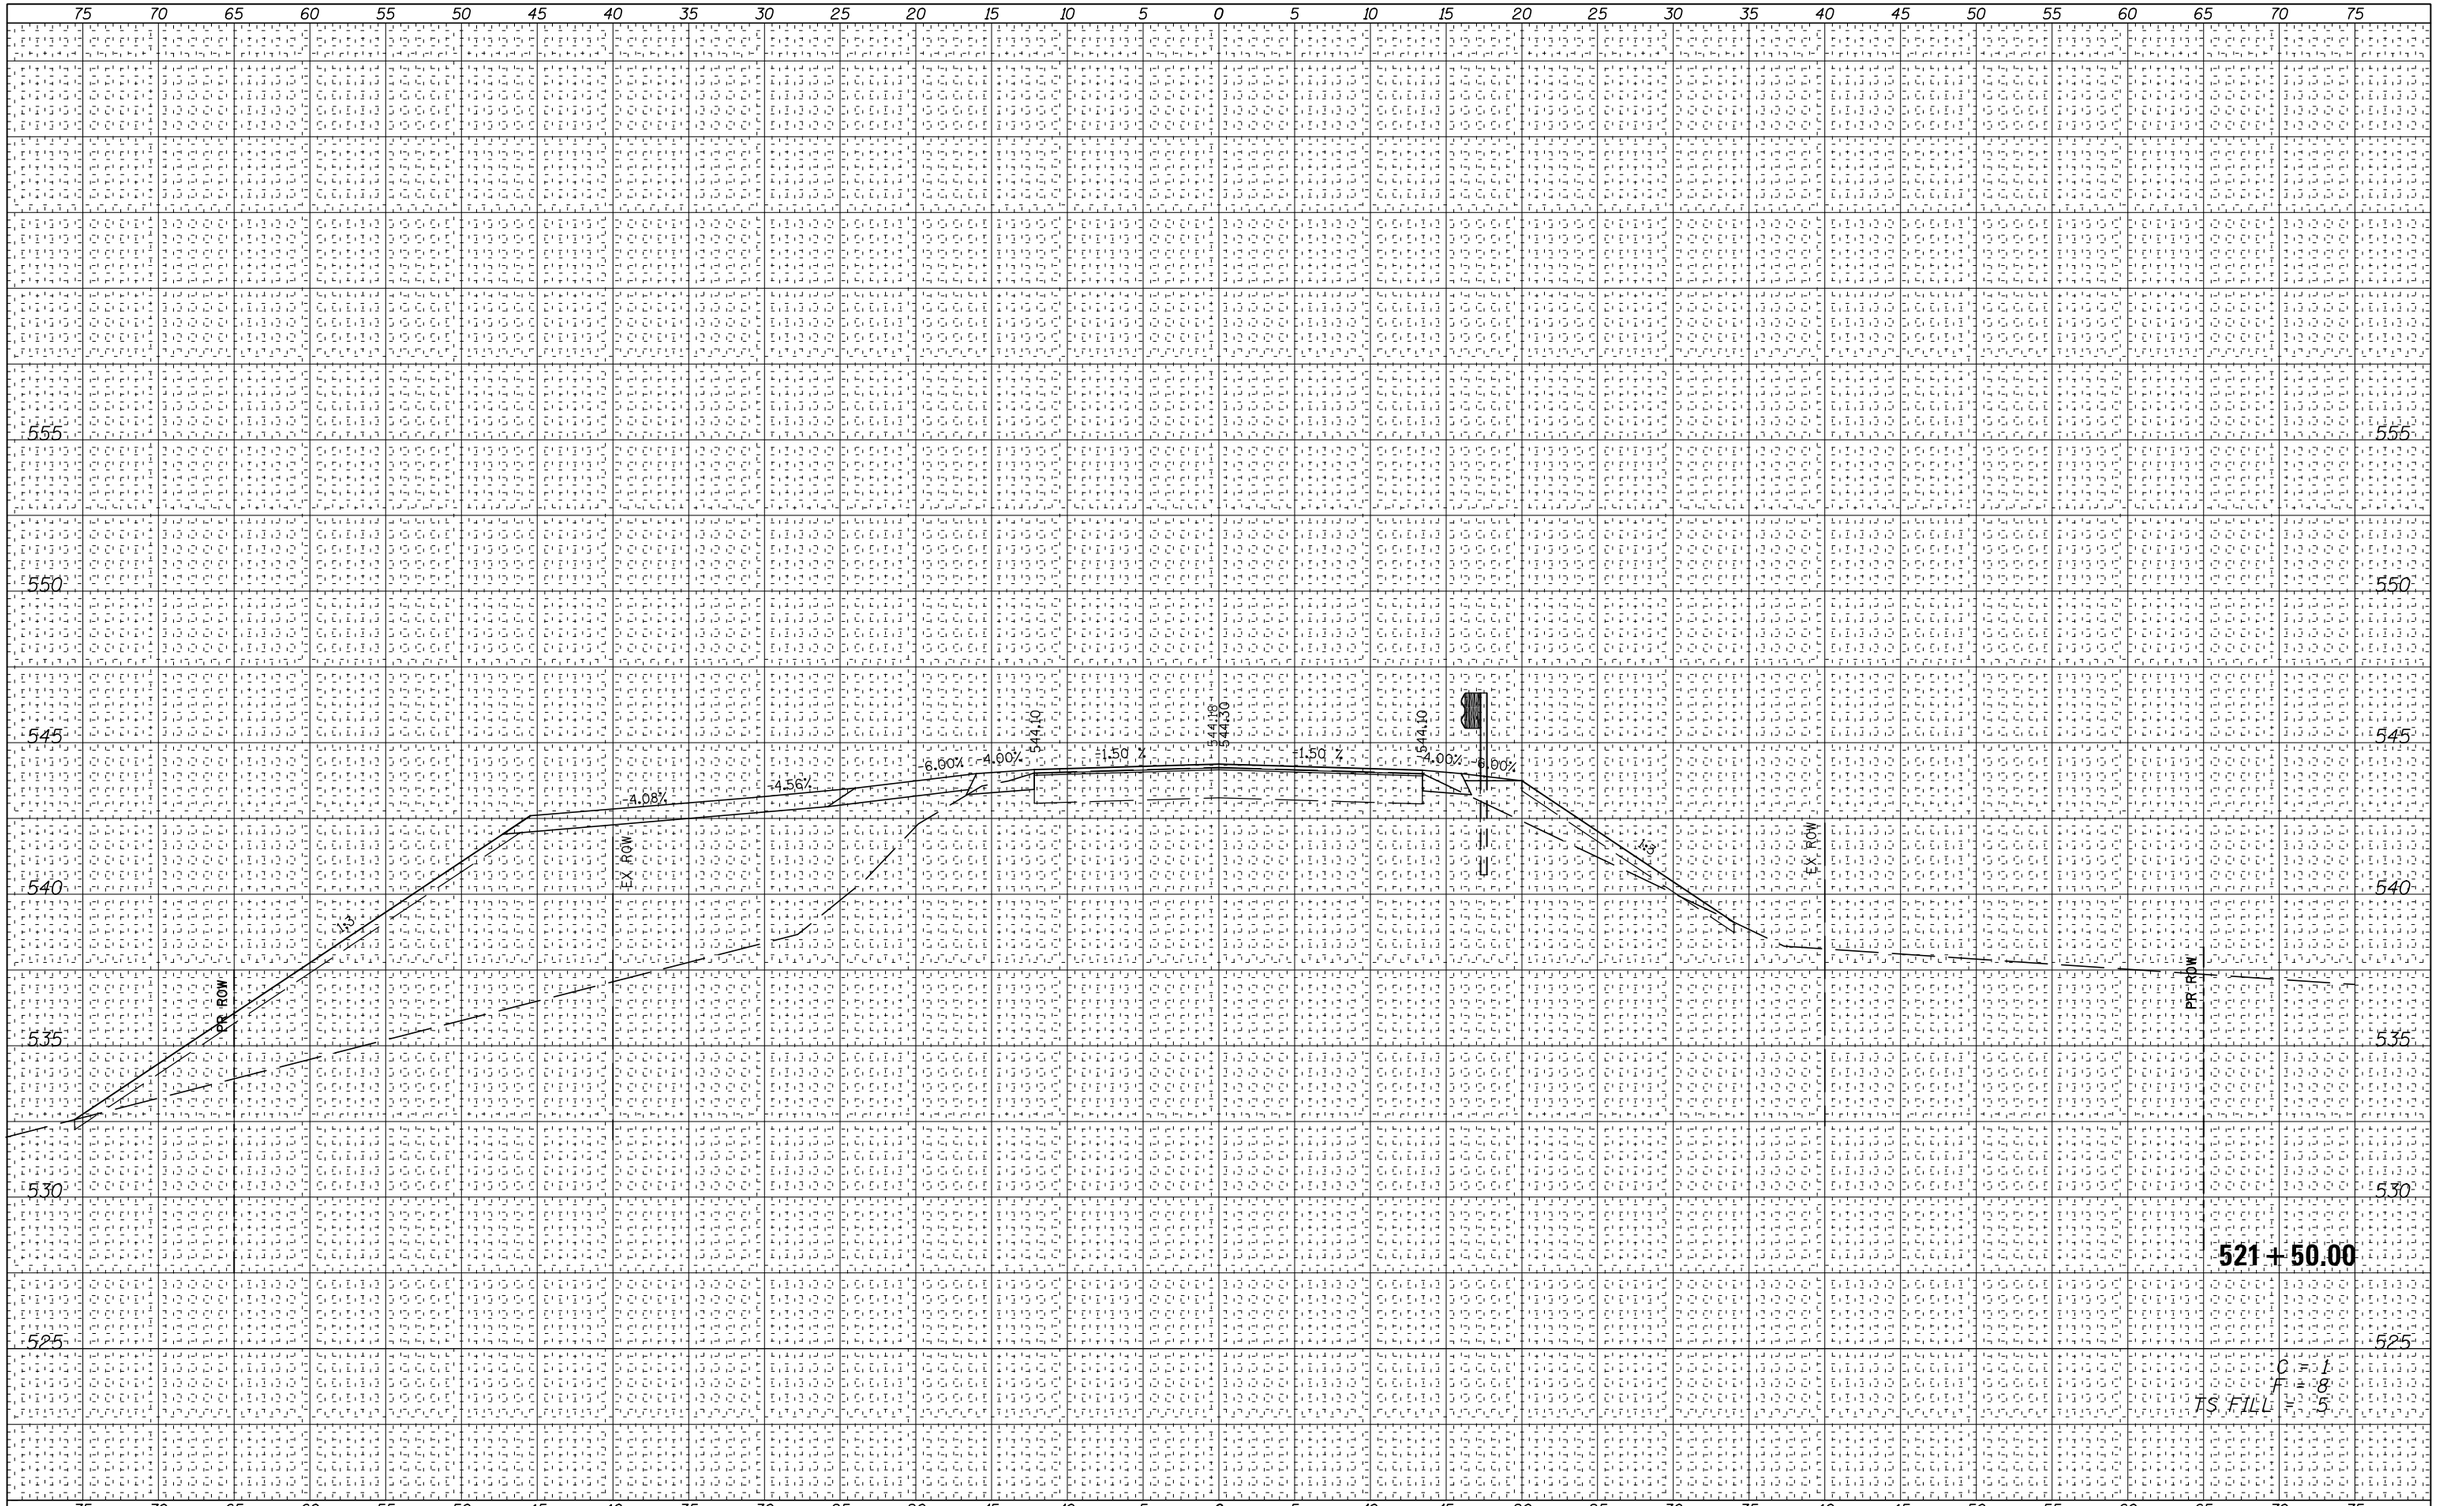

FILE NAME =	USER NAME = $USER$	DESIGNED -	REVISED -
$FILEL$		DRAWN -	REVISED -
Default	PLOT SCALE = $SCALE$	CHECKED -	REVISED -
	PLOT DATE = $DATE$	DATE -	REVISED -

STATE OF ILLINOIS
DEPARTMENT OF TRANSPORTATION

FAP 717 (IL 10)
CROSS SECTIONS

SCALE: | SHEET 65 OF 70 SHEETS | STA. 521+50.00 | TO STA. 521+50.00

F.A.P RTE.	SECTION	COUNTY	TOTAL SHEETS	SHEET NO.
717	(102B-1,102CR,102BR-2)RS-5	LOGAN	218	155
		CONTRACT NO. 72B82		
	ILLINOIS FED. AID PROJECT			