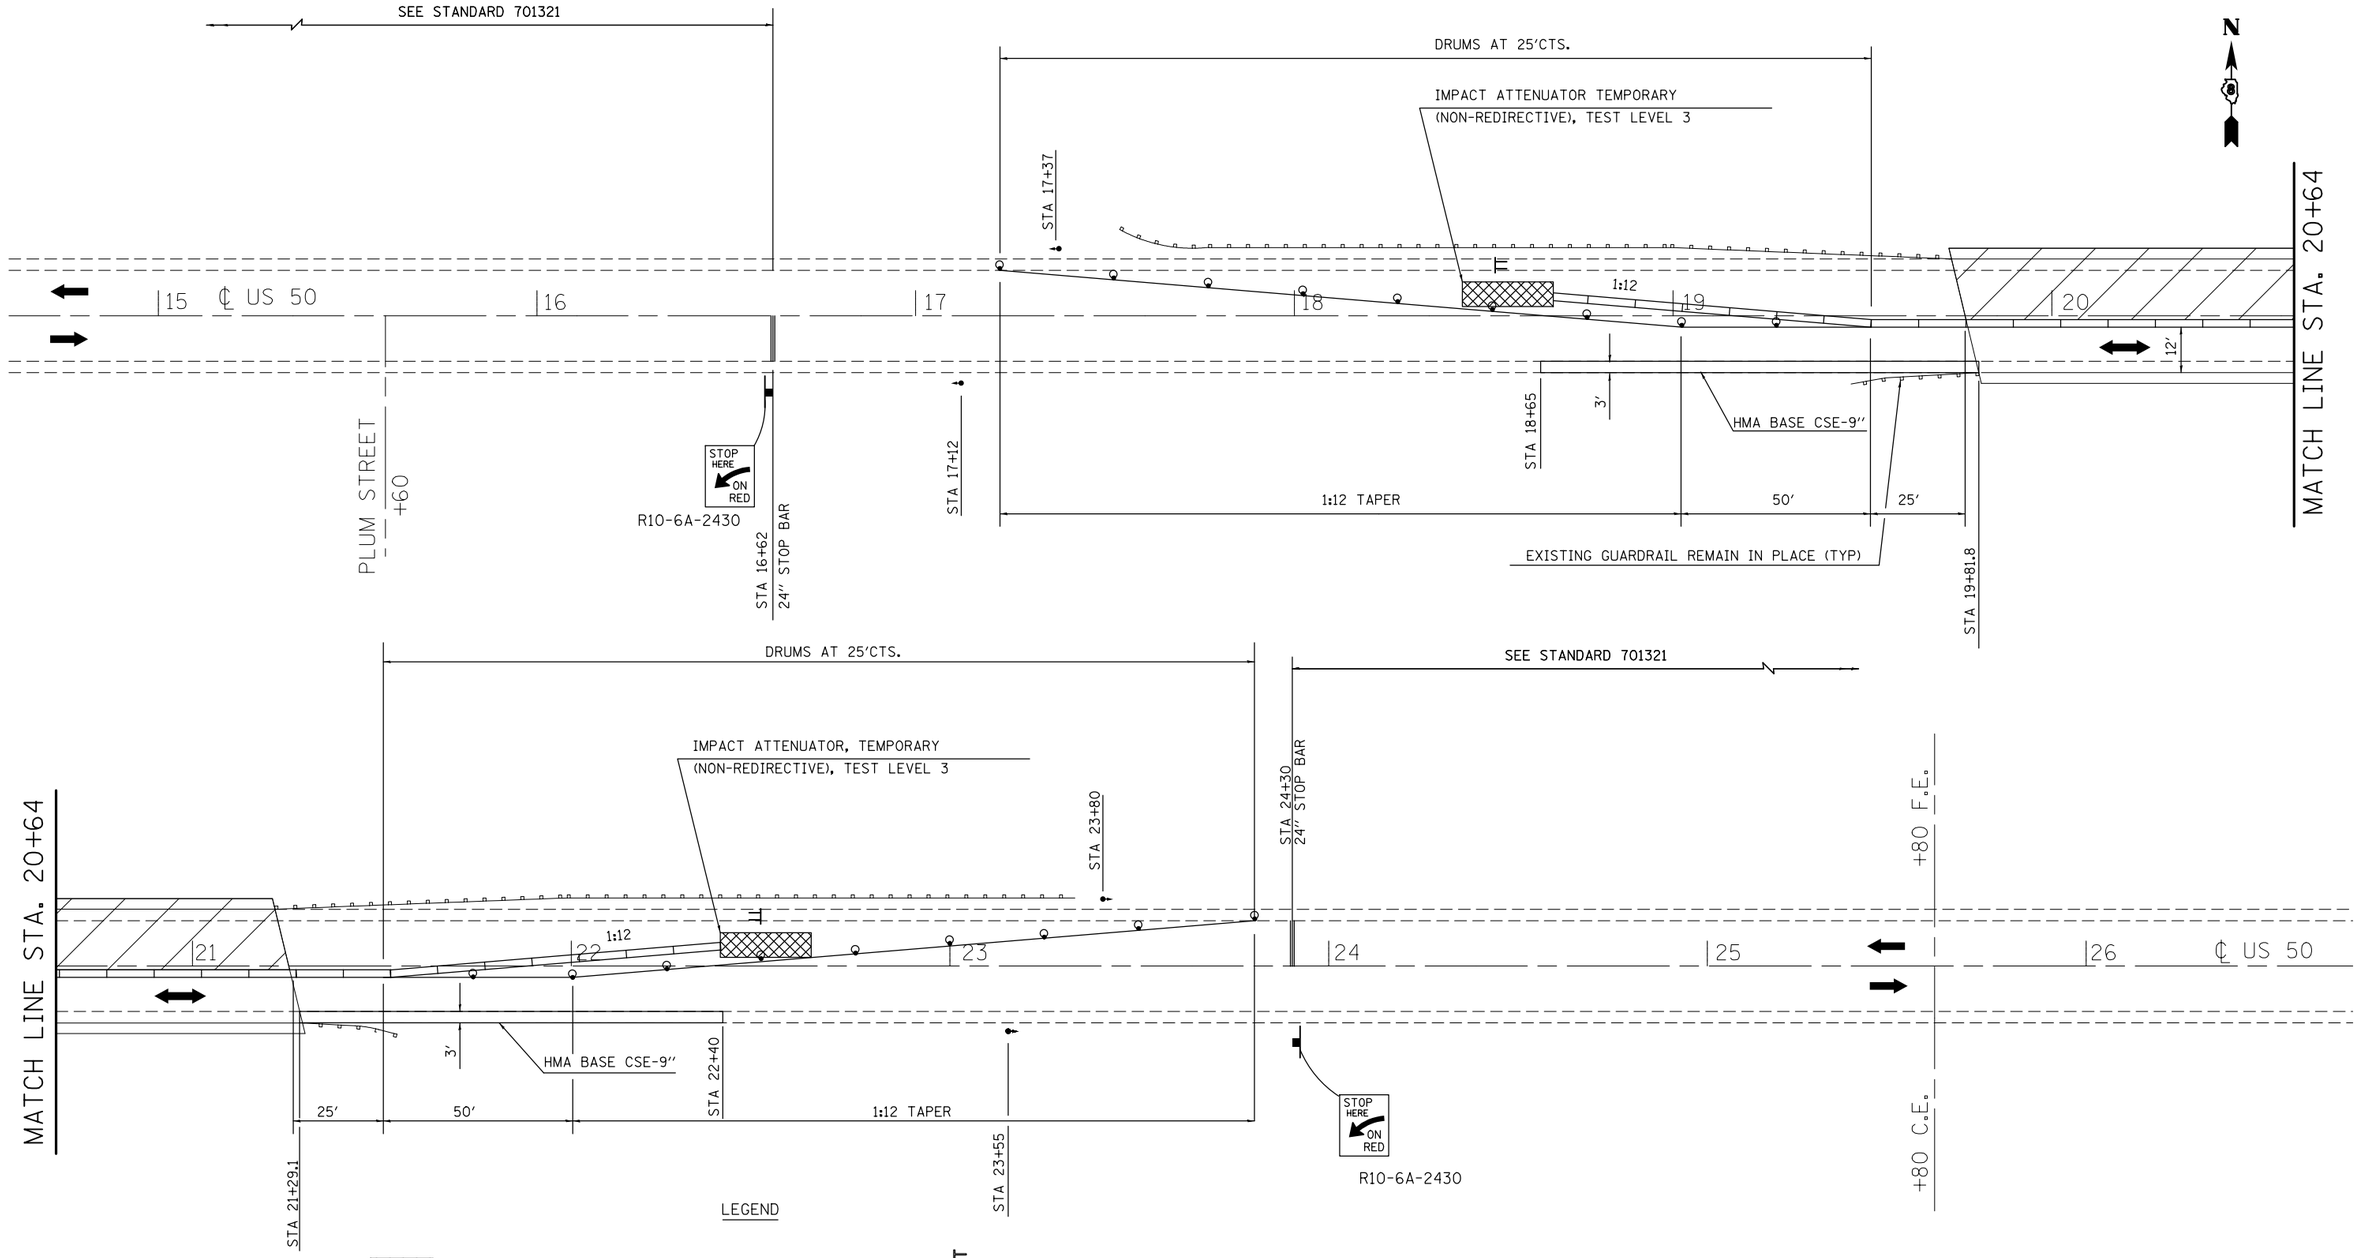

NOTE: NOT TO SCALE

FILE NAME = c:\pw_work\pwidot\tharprl\d0340841\D876041-sheets_plan.dgn	USER NAME = tharprl	DESIGNED -	REVISED -	STATE OF ILLINOIS DEPARTMENT OF TRANSPORTATION	STAGE I CONSTRUCTION			F.A.P. RTE.	SECTION	COUNTY	TOTAL SHEETS / SHEET NO.
		DRAWN -	REVISED -					327	3BR-1-I-1	ST. CLAIR	20 / 9
	PLOT SCALE = 40.0000 ' / in.	CHECKED -	REVISED -							CONTRACT NO. 76G41	
$MODELNAME$	PLOT DATE = 12/20/2013	DATE -	REVISED -		SCALE:	SHEET OF SHEETS	STA. TO STA.		ILLINOIS FED. AID PROJECT		