F.A.U RTE.	SECTION	COUNTY	TOTAL SHEETS	SHEET NO.
9588•	39(R-1,B-1,B-2)	WILLIAMSON	224	34
STA 0+00		TO STA 15+00		
FED. ROAD DIST. NO.	ILLINOIS	FED. AID PROJECT		

• & FAS 903

CN 78277

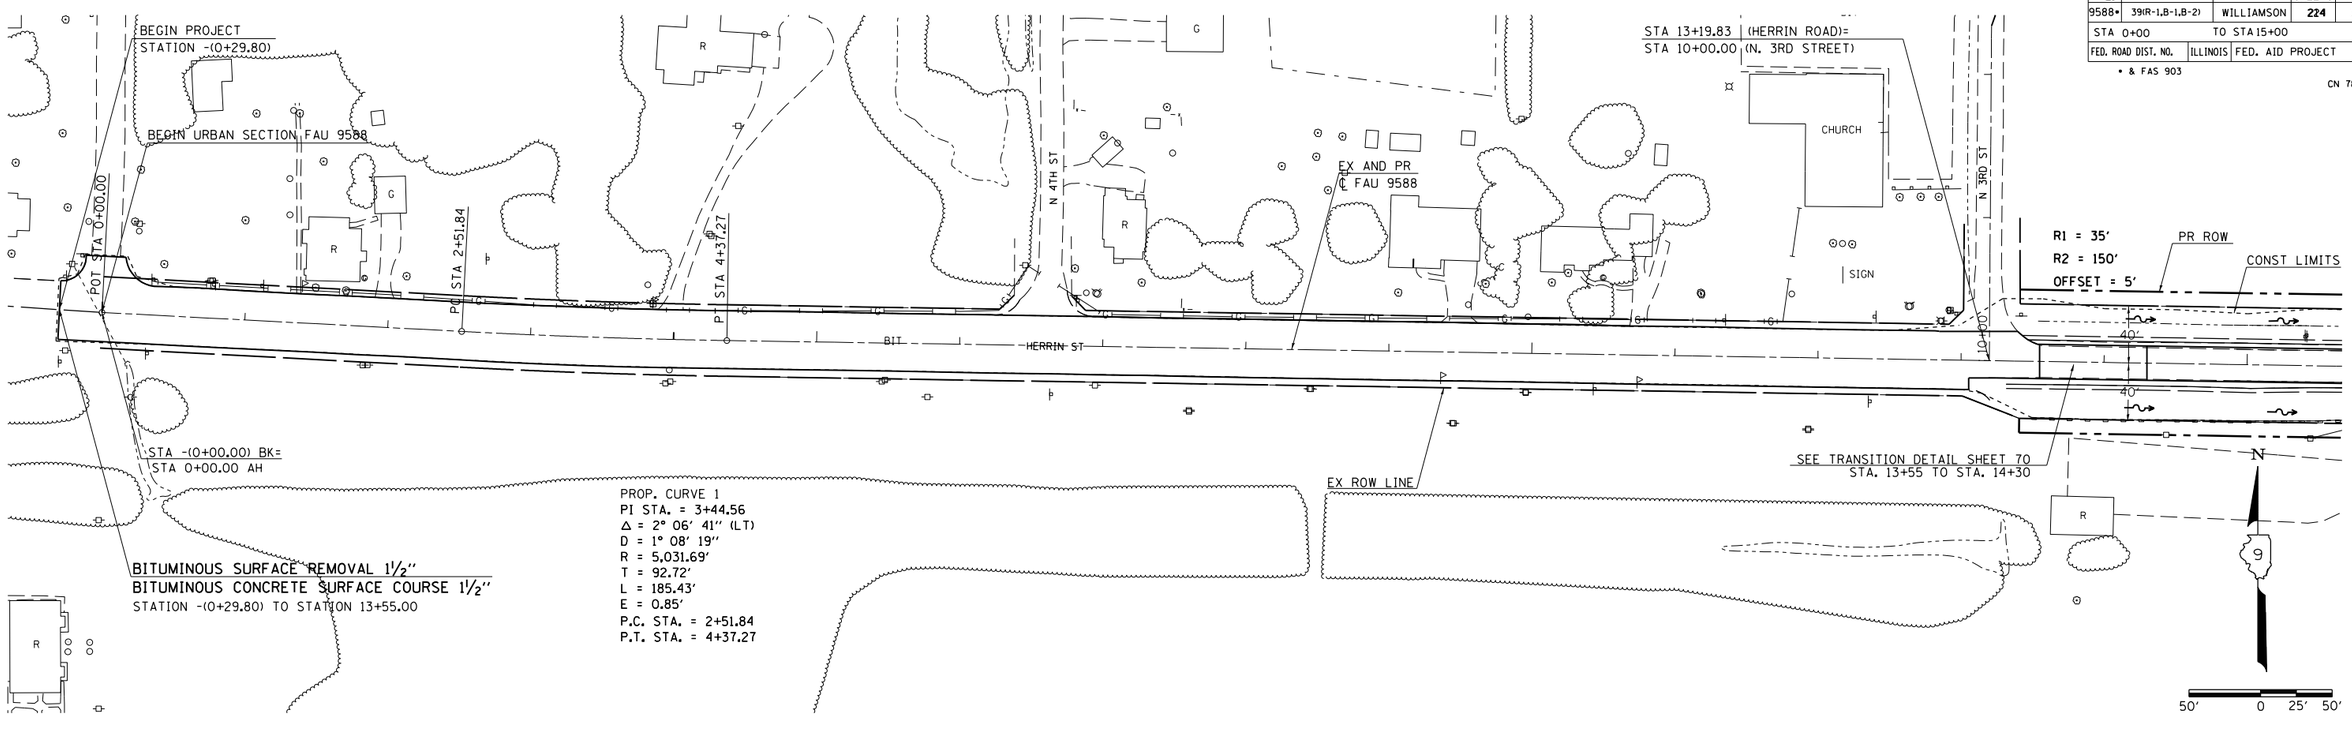

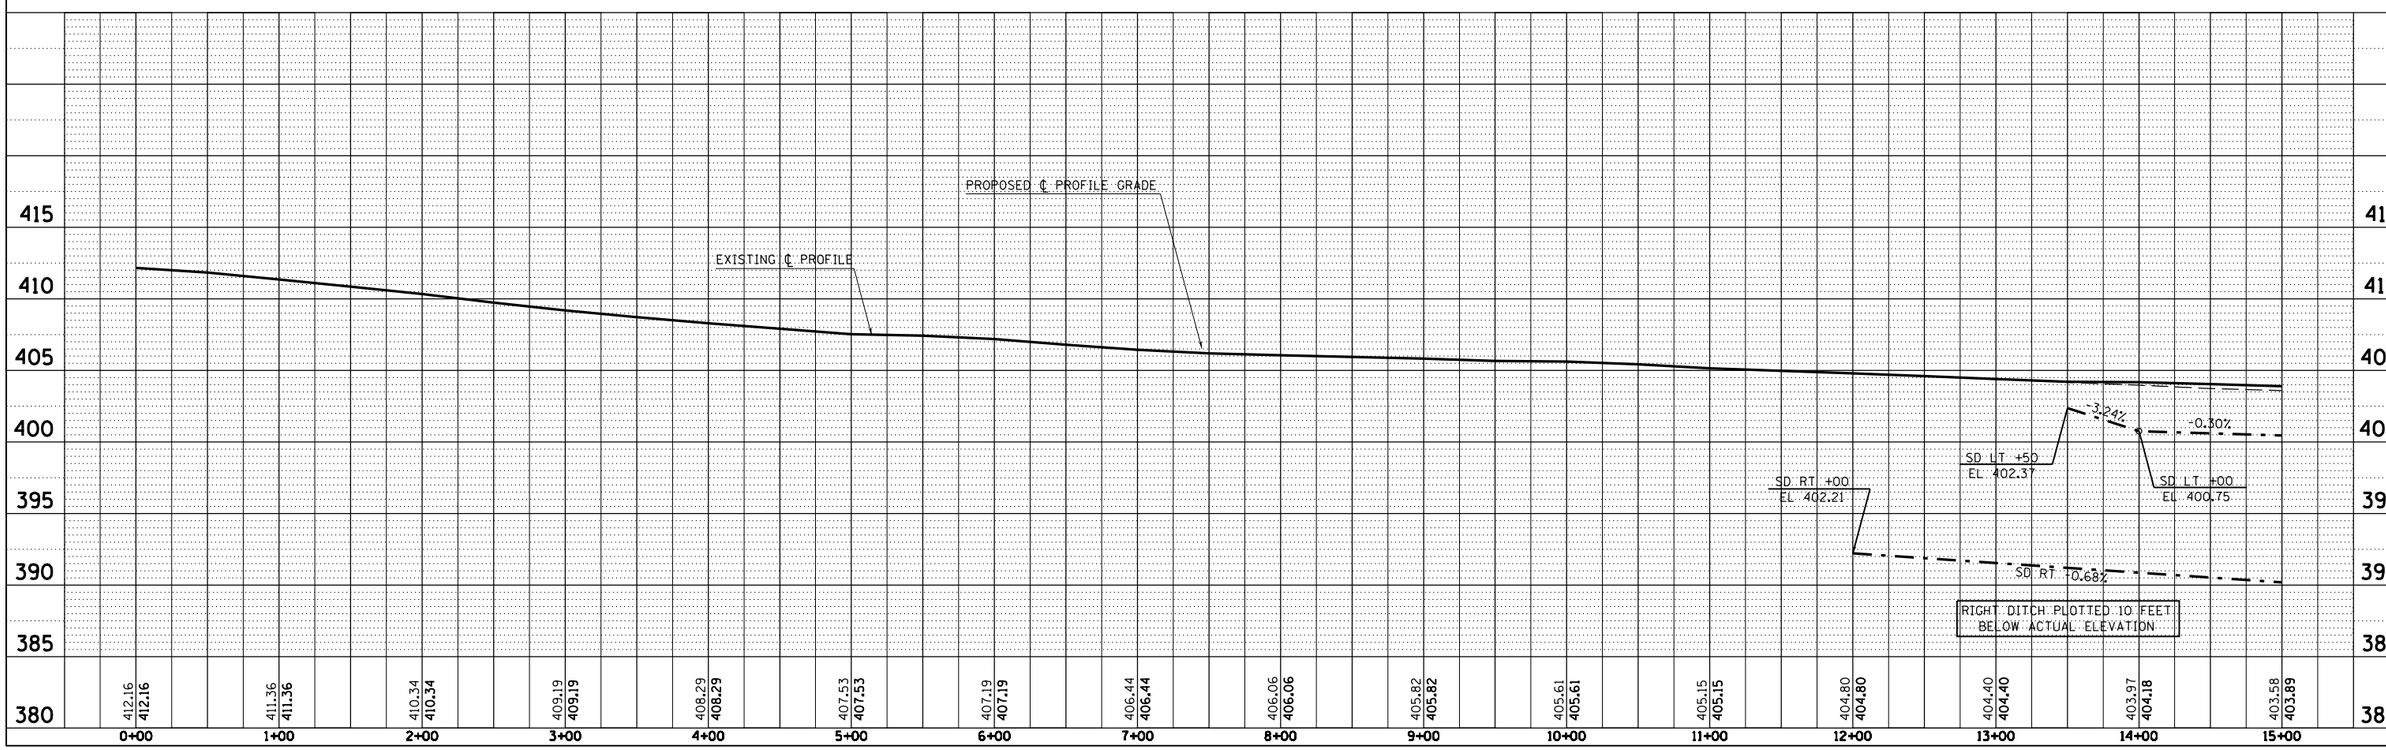

PLAN-PROFILE HERRIN ROAD STA 0+00 TO STA 15+00

PLAN
NOTE BOOK NO.
SURVEYED
PLOTTED
ALIGNMENT CHECKED
RT OF WAY CHECKED
CADD FILE NAME
BY
DATE

PROFILE
NOTE BOOK NO.
SURVEYED
PLOTTED
GRADES CHECKED
B.M. NOTED
STRUCTURE NOTATNS CHKD
BY
DATE

12/12/2013
c:\pw_work\pwidot\colemm\d0271747\98729-sht-pp.dgn
•REF-topo1
•REF-m321