F.A.U RTE.	SECTION	COUNTY	TOTAL SHEETS	SHEET NO.
9588*	39(R-1,B-1,B-2)	WILLIAMSON	224	35
STA 15+00		TO STA 30+00		
FED. ROAD DIST. NO.	ILLINOIS	FED. AID PROJECT		

* & FAS 903

CN 78277

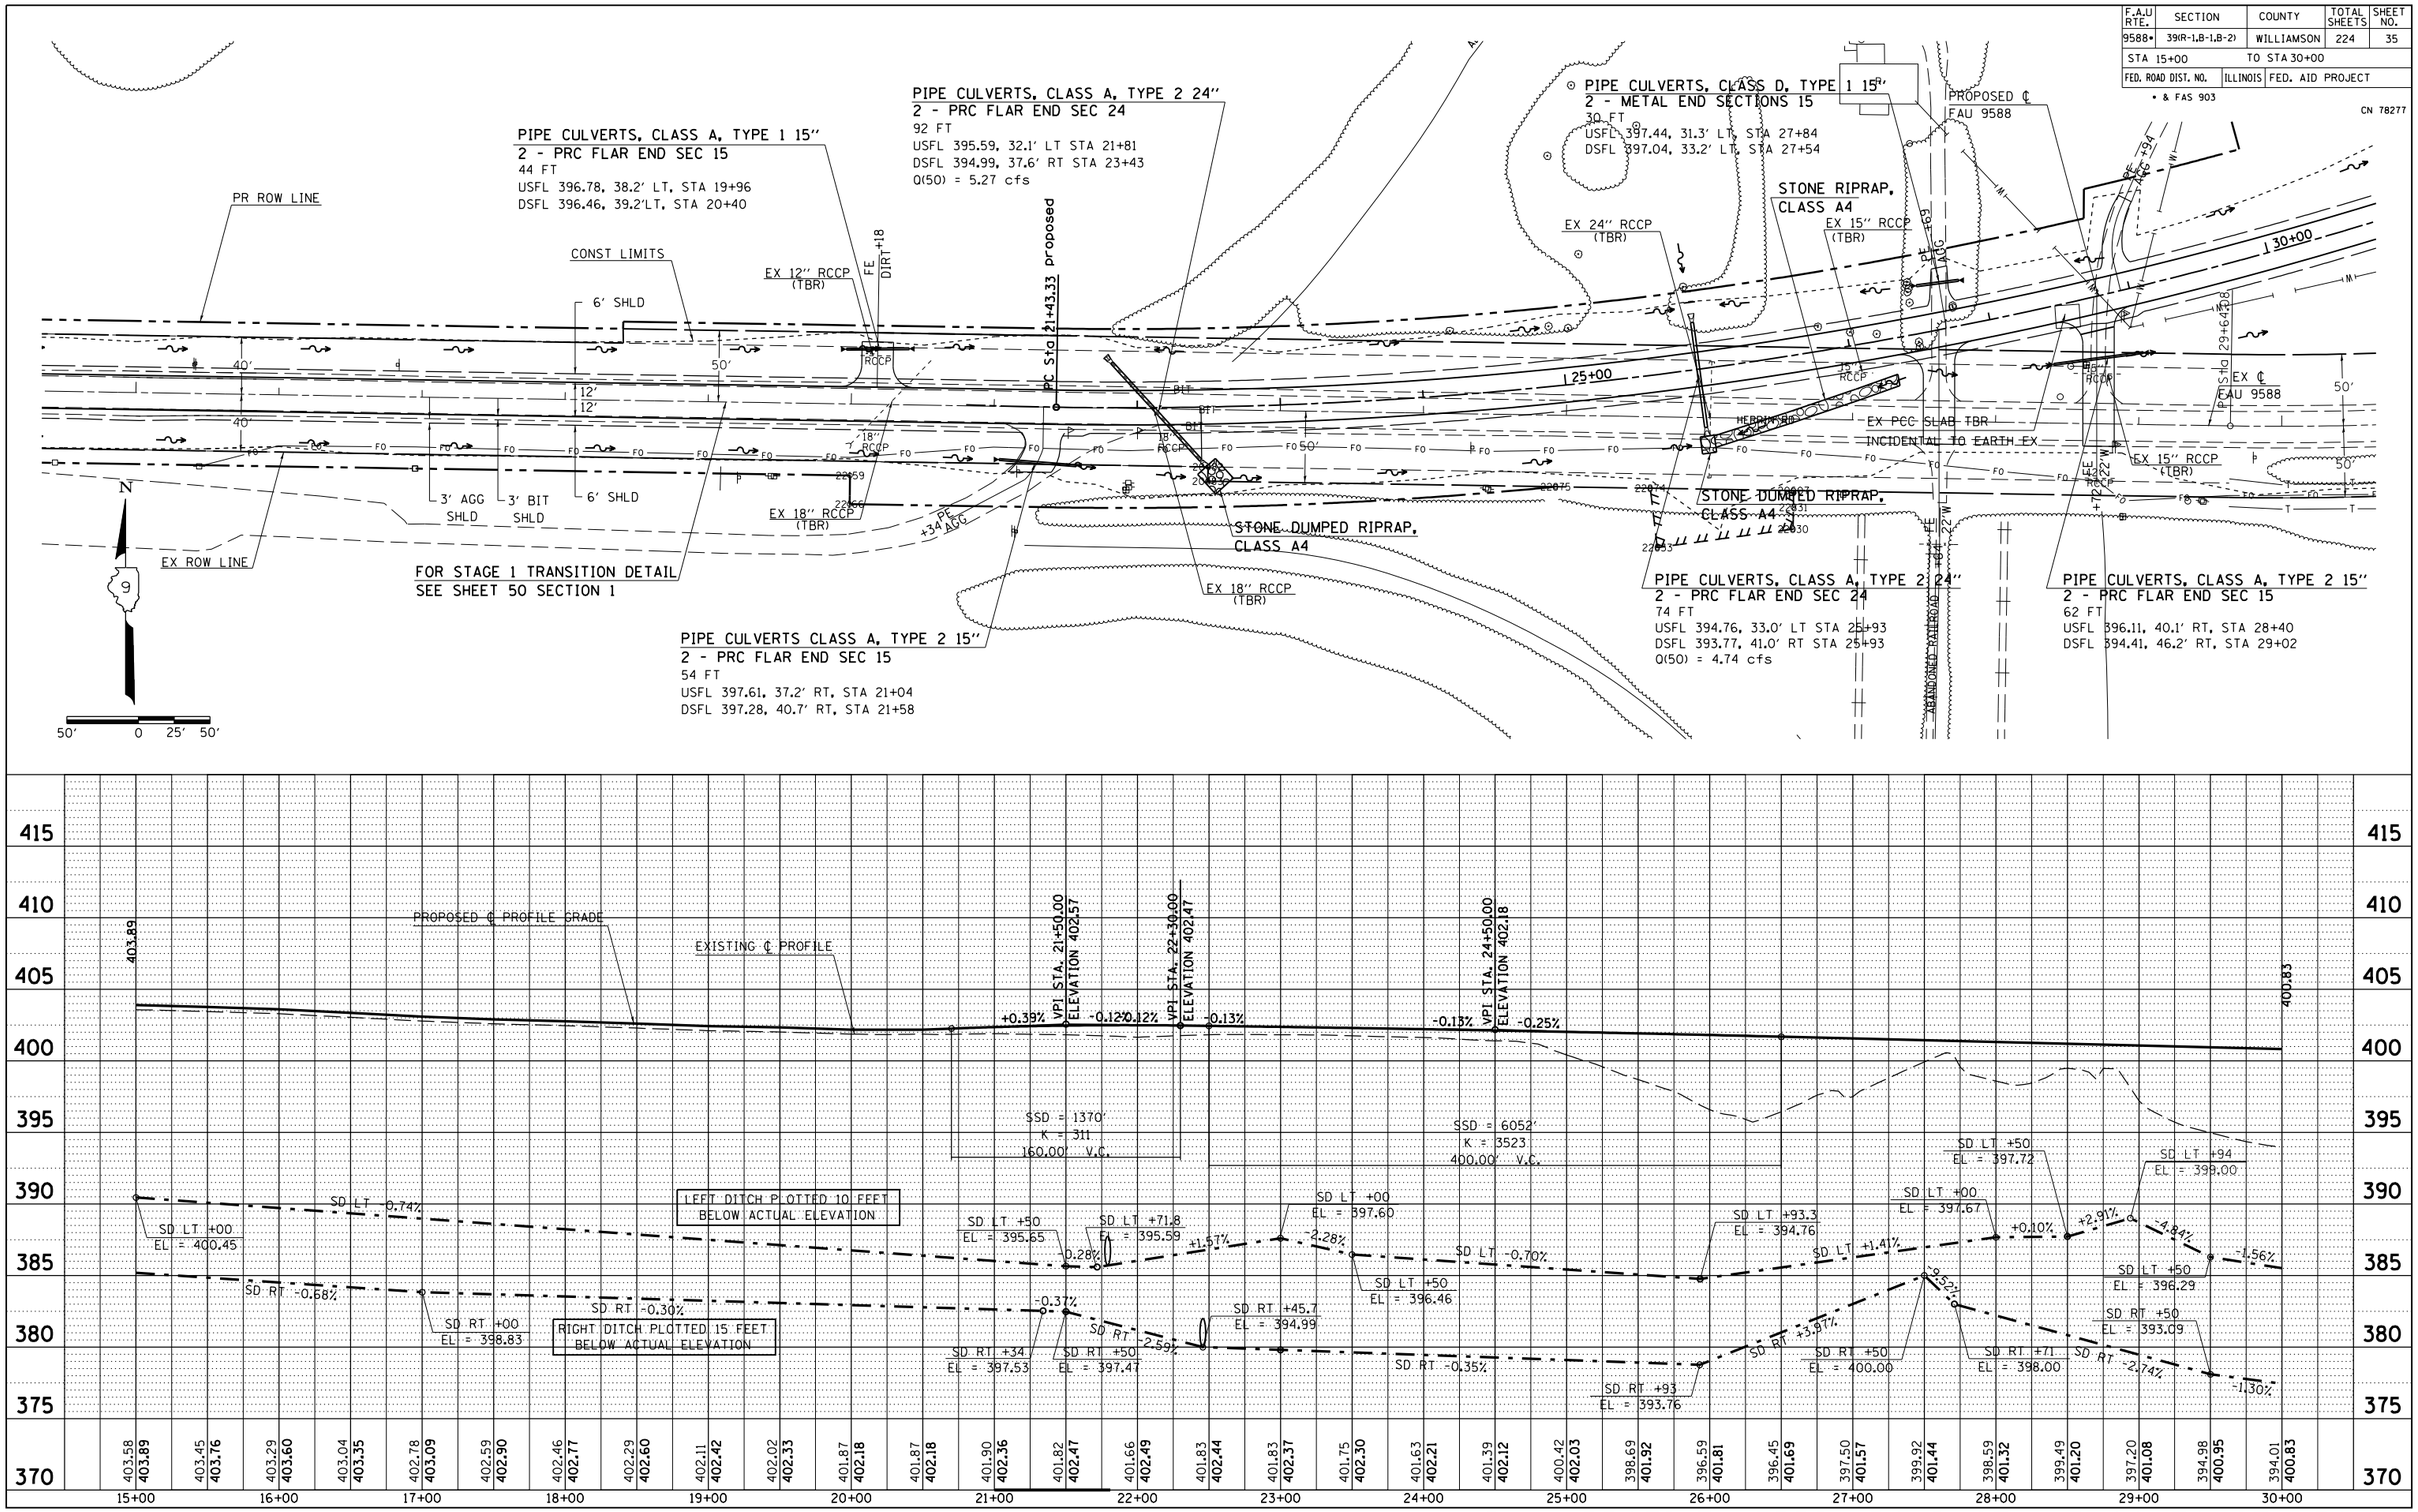

PLAN-PROFILE HERRIN ROAD STA 15+00 TO STA 30+00