F.A.U. RTE.	SECTION	COUNTY	TOTAL SHEETS	SHEET NO
9588*	39(R-1,B-1,B-2)	WILLIAMSON	224	43
STA. 69+00		TO STA. 84+00		
FED. ROAD DIST. NO.		ILLINOIS	FED. AID PROJECT	
* & FAS 903				

CN 78277

PLAN
NOTE BOOK NO. ____
SURVEYED ____
PLOTTED ____
ALIGNMENT CHECKED ____
RT OF WAY CHECKED ____
ROAD ILL NAME ____
BY ____ DATE ____

PROFILE
NOTE BOOK NO. ____
SURVEYED ____
PLOTTED ____
GRADES CHECKED ____
B.M. NOTED ____
STRUCTURE NOTATNS CHKD ____
BY ____ DATE ____

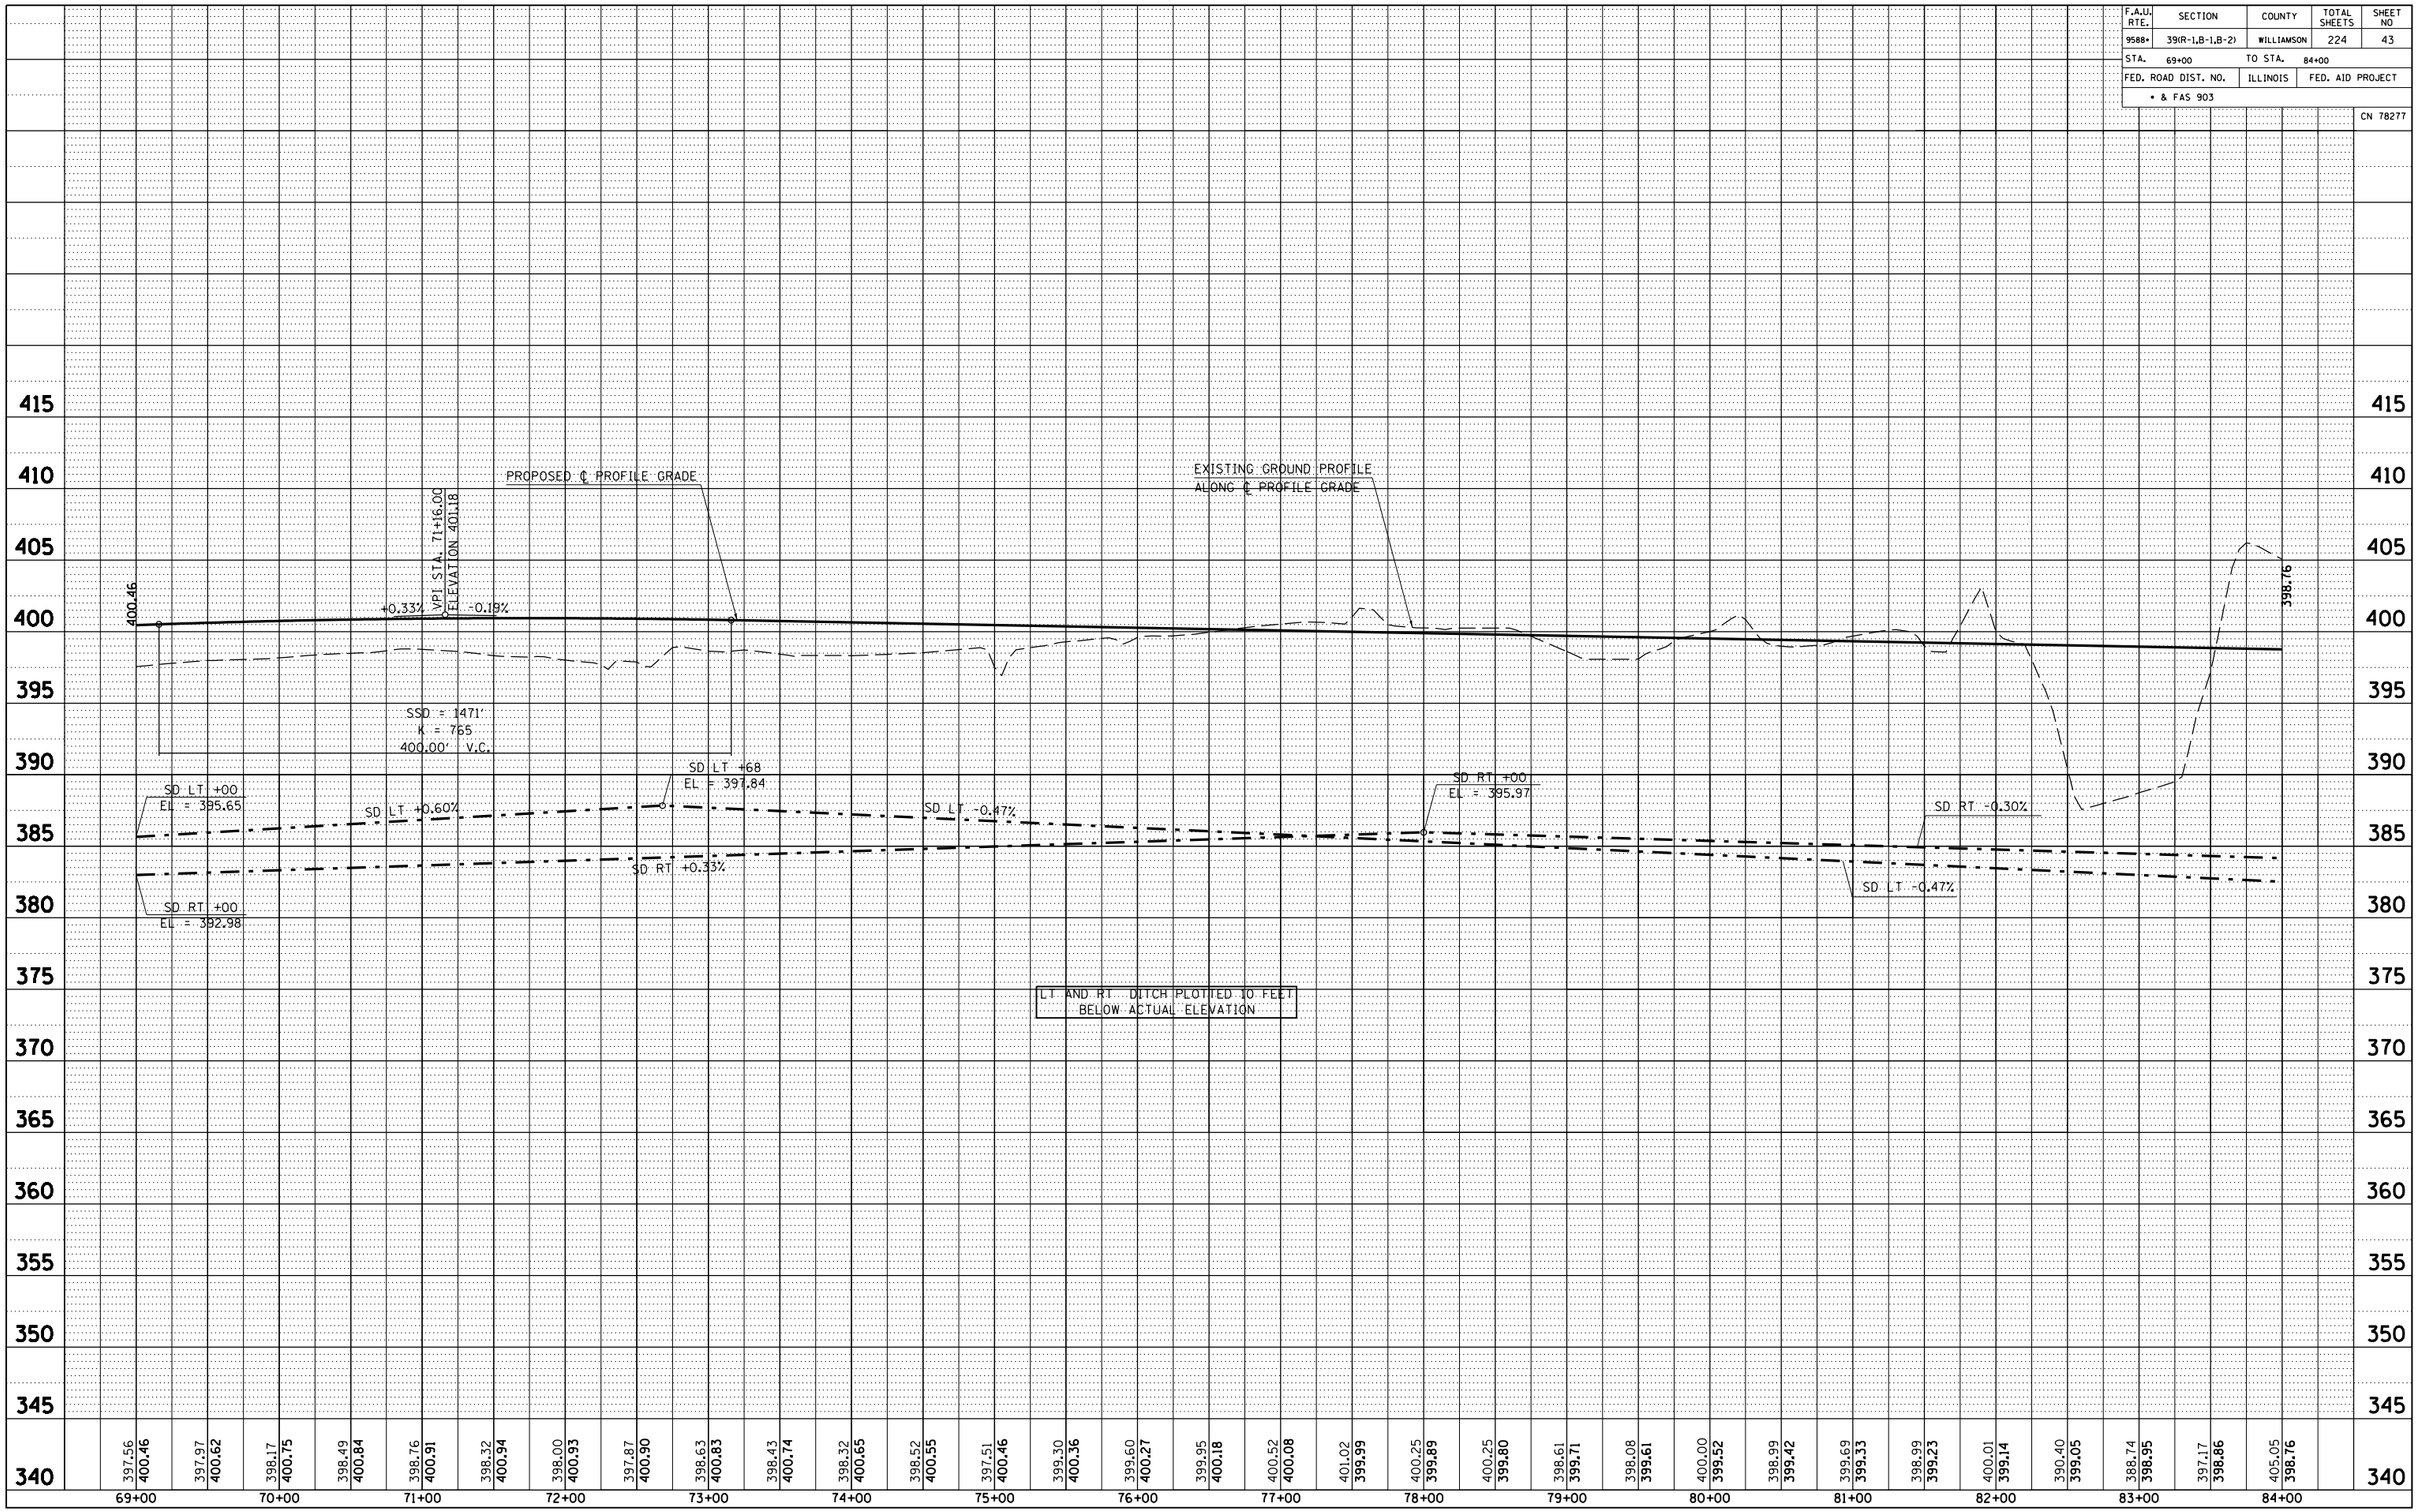

PROFILE HERRIN ROAD STA 69+00 TO STA 84+00