CONTRACT NO. 78277

F.A. RTE.	SECTION	COUNTY	TOTAL SHEETS	SHEET NO.
9588*	39(R-1,B-1,B-2)	WILLIAMSON	224	133
STA.		TO STA.		
FED. ROAD DIST. NO.	ILLINOIS	FED. AID PROJECT		

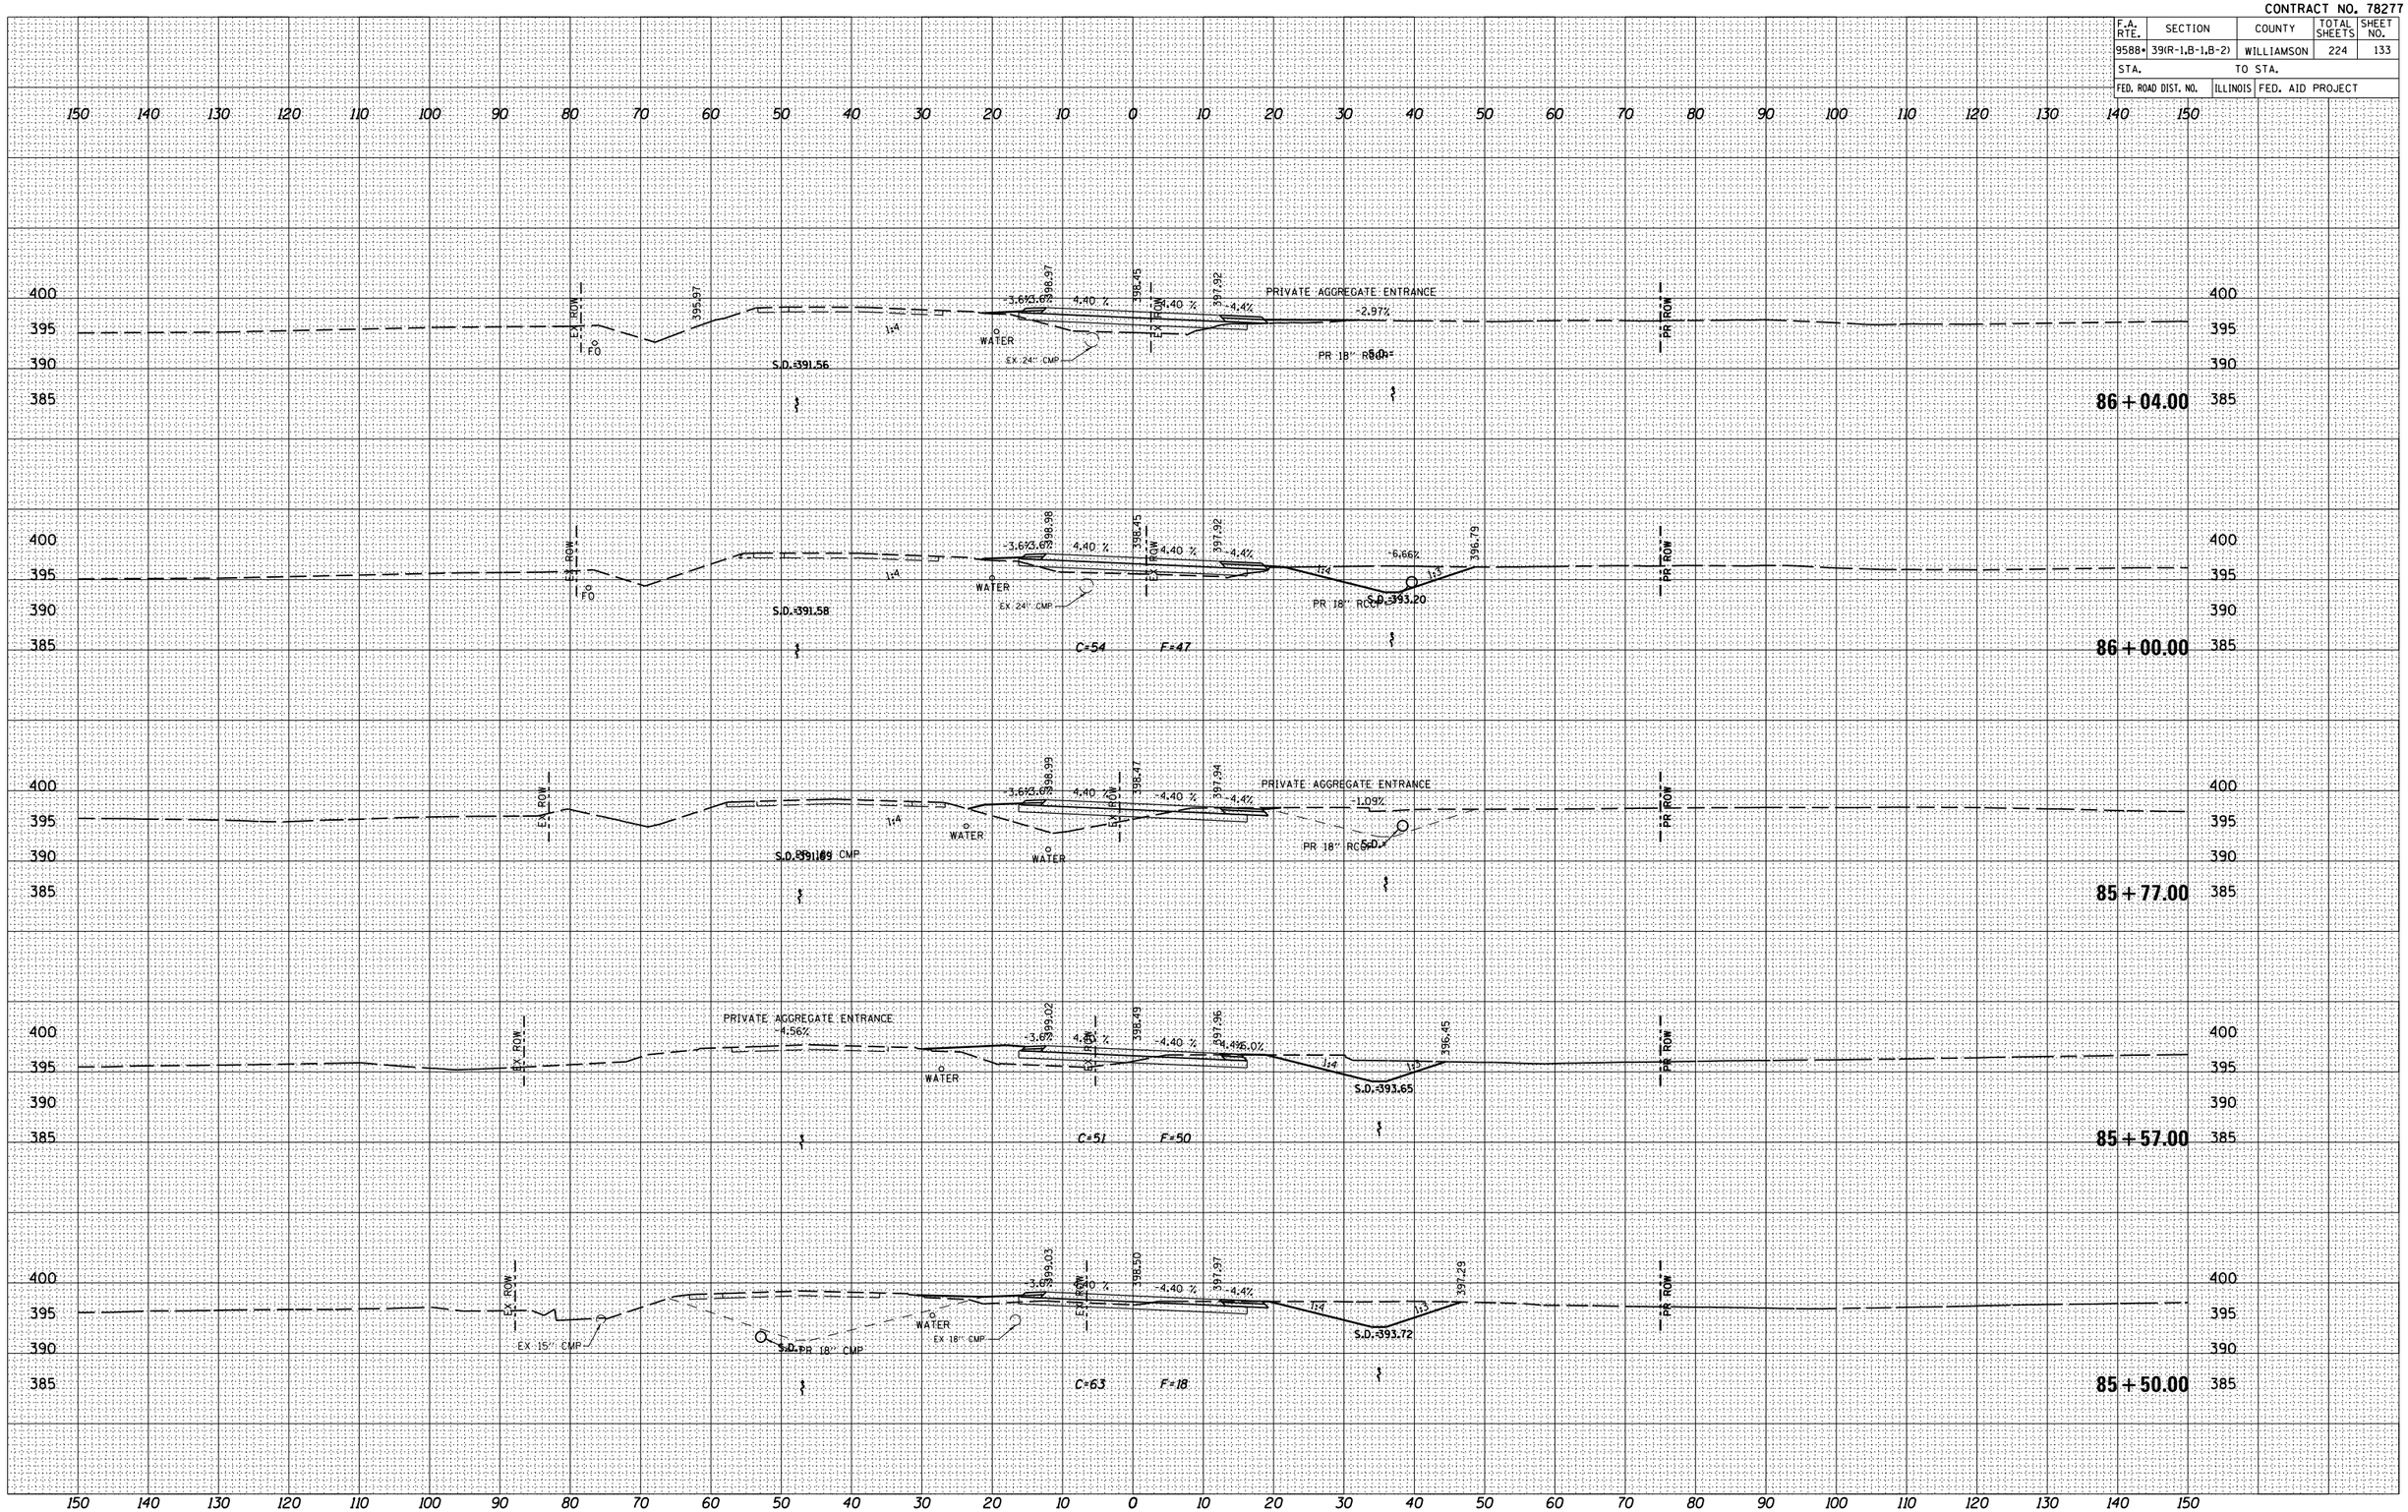

FINAL SURVEY	BY	DATE
SURVEYED		
PLOTTED		
ALIGNMENT		
TOTALS		
AREAS		
AREAS CHECKED		
NOTE BOOK NO.		

ORIGINAL SURVEY	BY	DATE
SURVEYED		
PLOTTED		
ALIGNMENT		
TOTALS		
AREAS		
AREAS CHECKED		
NOTE BOOK NO.		

PLOT DATE = 12/12/2013
FILE NAME = c:\pw_work\pwidot\coleamn\d827178\sht_cross_sect_stage.dgn
PLOT SCALE = 211765 ' / in.
USER NAME = $USER$

CROSS SECTIONS – STAGE 2