• & FAS 903 CONTRACT NO. 78277

F.A.U. RTE.	SECTION	COUNTY	TOTAL SHEETS	SHEET NO.
9588•	39(R-1,B-1,B-2)	WILLIAMSON	224	163
STA.	TO STA.			
FED. ROAD DIST. NO.	ILLINOIS	FED. AID PROJECT		

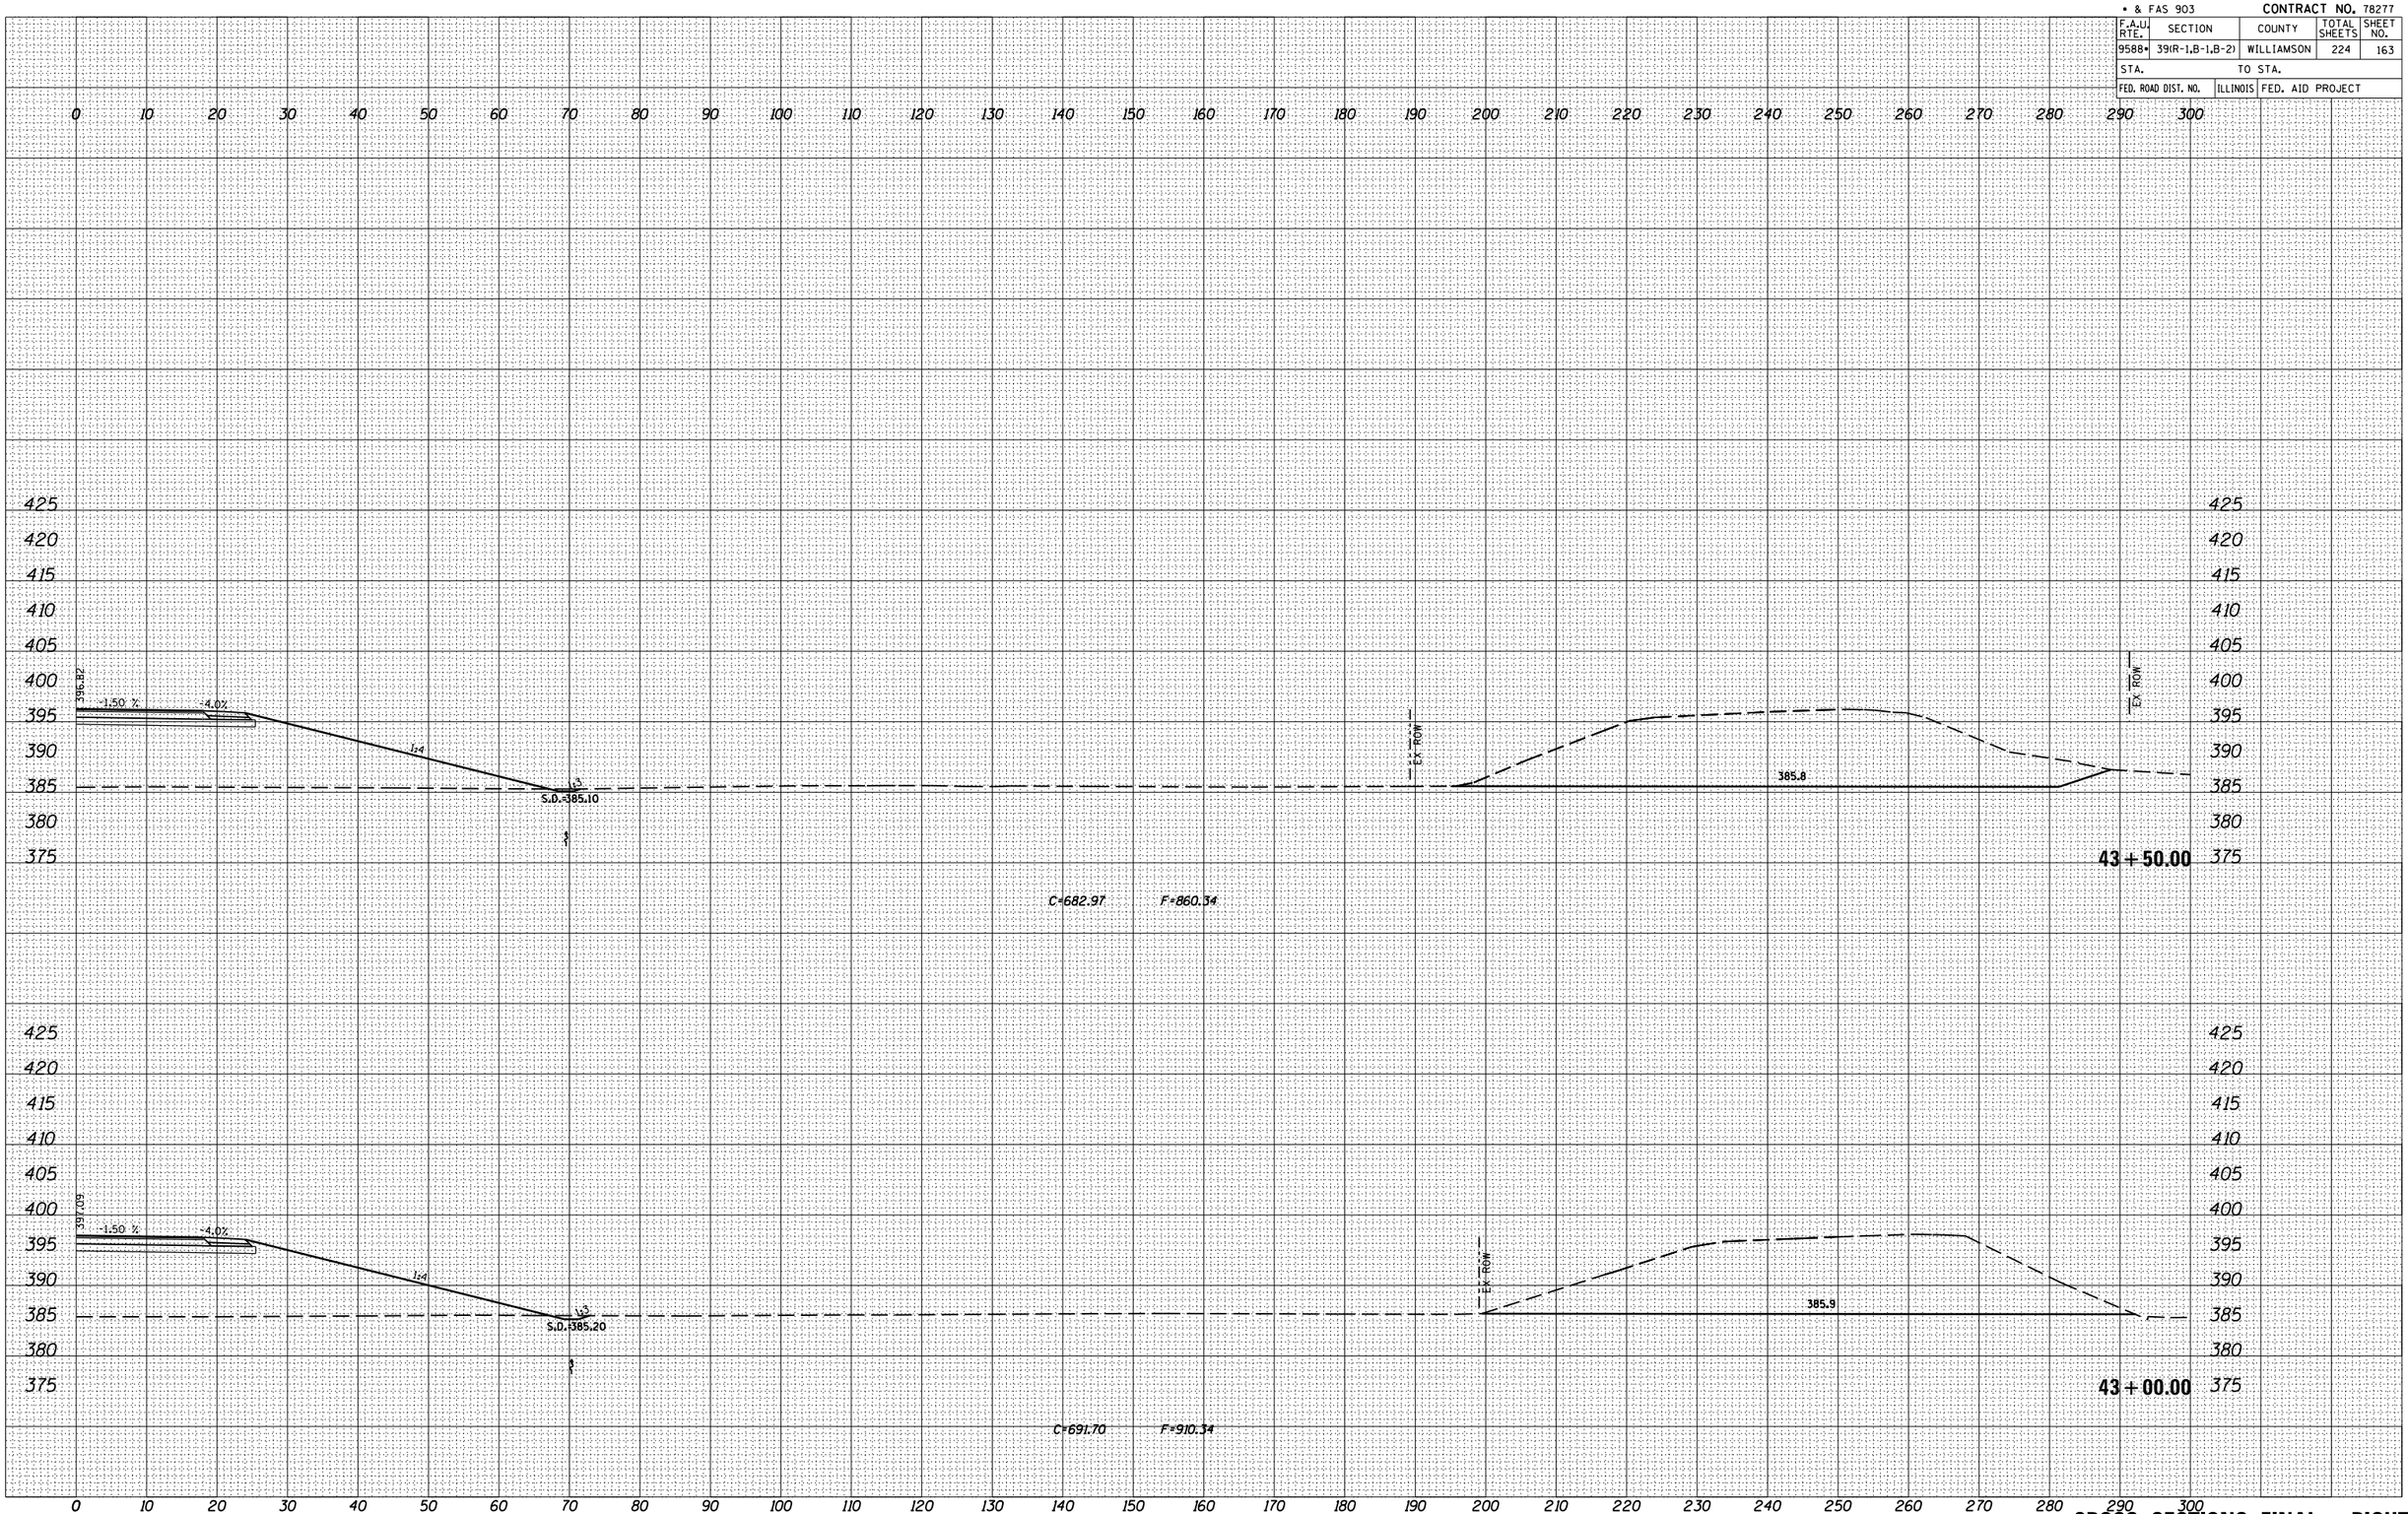

FINAL SURVEY | NOTE BOOK NO. | SURVEYED | PLOTTED | TEMPLATE | AREAS | AREAS CHECKED | BY | DATE

ORIGINAL SURVEY | NOTE BOOK NO. | SURVEYED | PLOTTED | TEMPLATE | AREAS | AREAS CHECKED | BY | DATE

PLOT DATE = 12/12/2013
FILE NAME = c:\pw_work\pwidot\coleman\d02717\d02717a01.dgn
PLOT SCALE = 21.1765 ' / in.
USER NAME = $USER$

CROSS SECTIONS FINAL – RIGHT