CONTRACT NO. 78277

• & FAS 903

F.A.U. RTE.	SECTION	COUNTY	TOTAL SHEETS	SHEET NO.
9588•	39(R-1,B-1,B-2)	WILLIAMSON	224	222
STA.		TO STA.		
FED. ROAD DIST. NO.	ILLINOIS	FED. AID PROJECT		

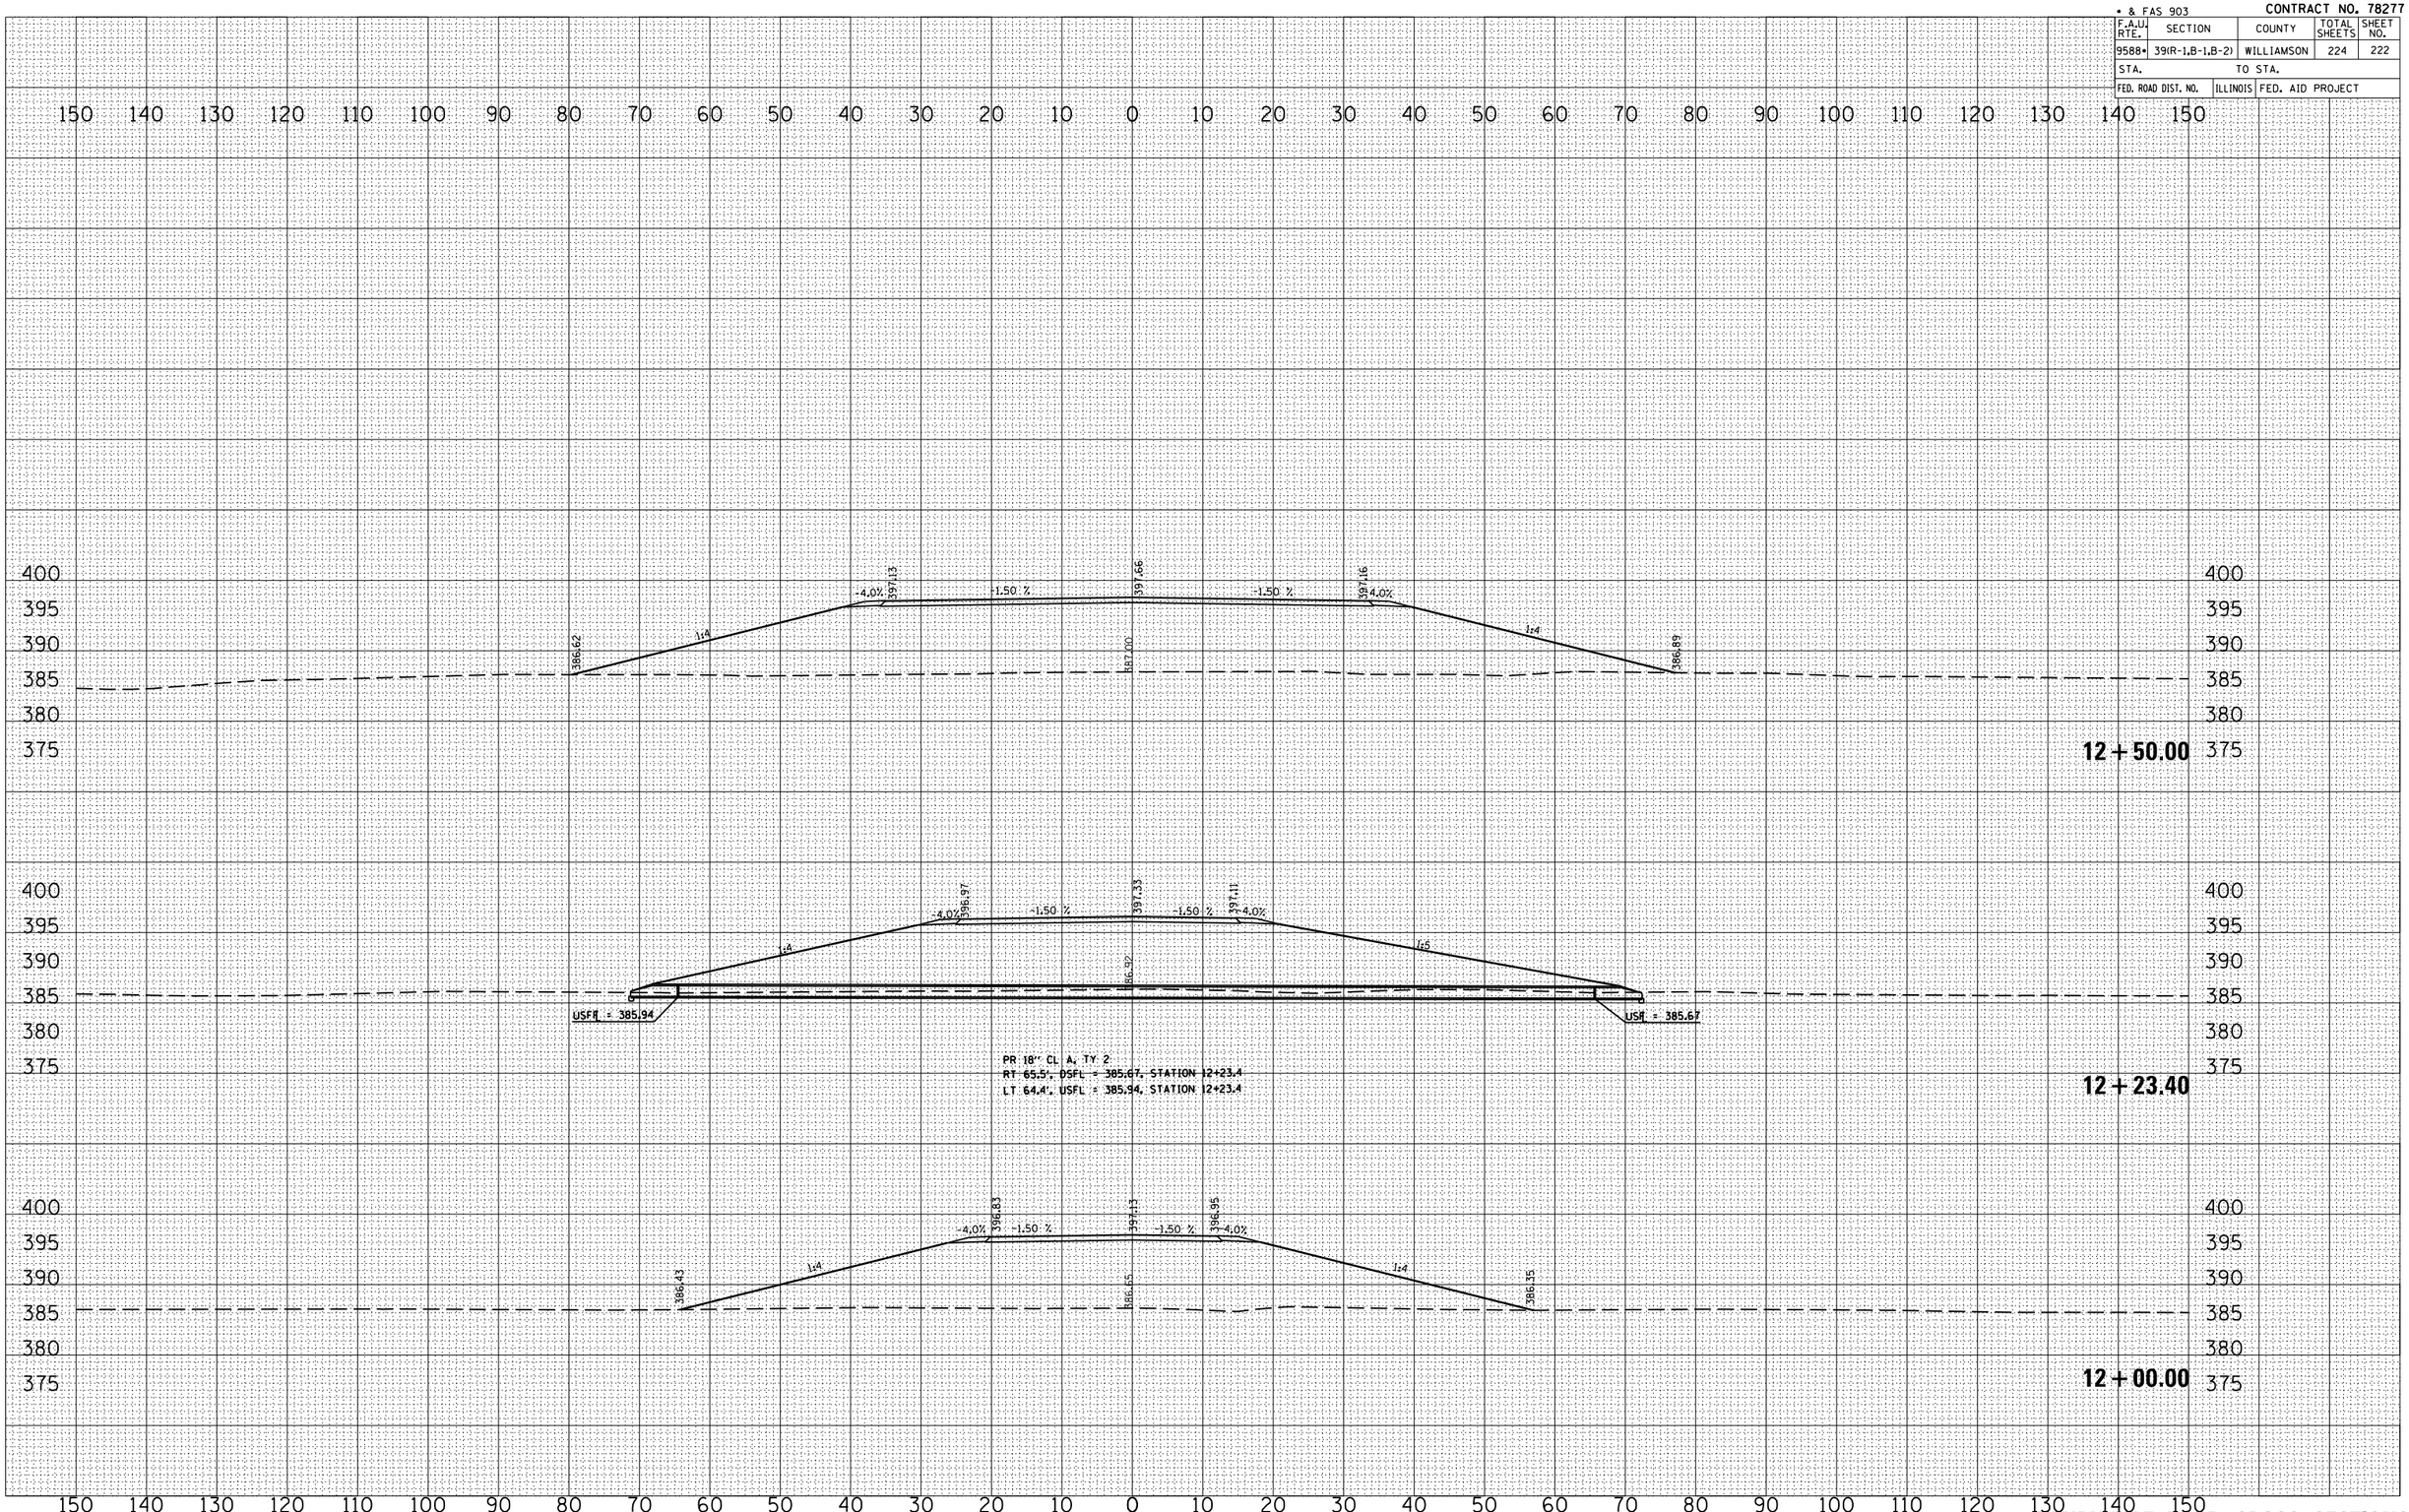

FINAL SURVEY — NOTE BOOK NO. — SURVEYED / PLOTTED / TEMPLATE / AREAS / AREAS CHECKED — BY — DATE

ORIGINAL SURVEY — NOTE BOOK NO. — SURVEYED / PLOTTED / TEMPLATE / AREAS / AREAS CHECKED — BY — DATE

PLOT DATE = 12/12/2013
FILE NAME = c:\pw_work\pwidot\coleman\d82717\d78277sht_bandy1.dgn
PLOT SCALE = 21.1765 ' / in.
USER NAME = $USER$

BANDYVILLE ROAD CROSS SECTIONS