F.A.U. RTE.	SECTION	COUNTY	TOTAL SHEETS	SHEET NO.
0085	00-00246-01-FP	MCHENRY	236	11
STA.		TO STA.		
FED. ROAD DIST. NO. 1	ILLINOIS	FED. AID PROJECT		

CONTRACT NO: 63266

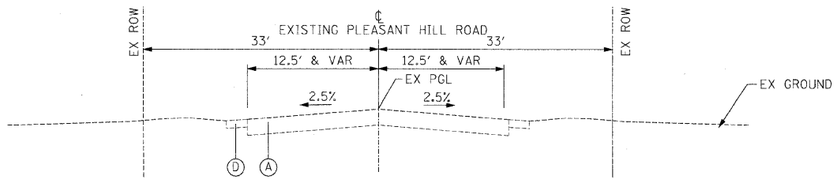

EXISTING PLEASANT HILL ROAD

STA. 40+53.96 TO STA. 41+97.76

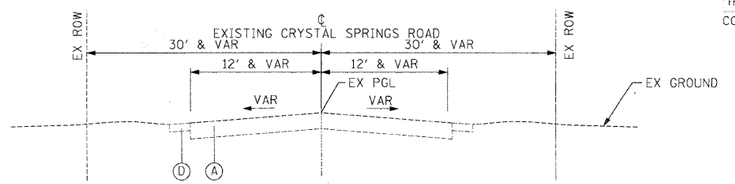

EXISTING CRYSTAL SPRINGS ROAD

STA. 16+06.49 TO STA. 17+08.30

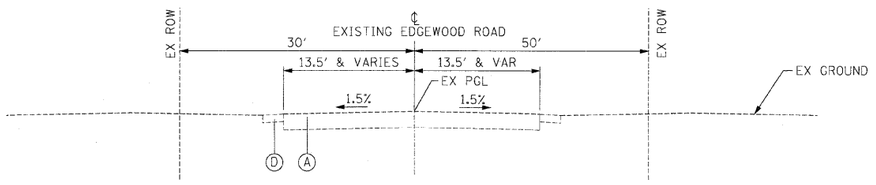

EXISTING EDGEWOOD ROAD

STA. 22+14.24 TO STA. 25+21.06

EXISTING LEGEND

(A) ASPHALT PAVEMENT (9")	(F) PAVEMENT REMOVAL	(K) PCC SIDEWALK
(B) ASPHALT PAVEMENT (11")	(G) HOT-MIX ASPHALT SURFACE REMOVAL, VAR. DEPTH	(L) SIDEWALK REMOVAL
(C) AGGREGATE SUBGRADE	(H) COMBINATION CURB & GUTTER REMOVAL	
(D) AGGREGATE SHOULDER	(I) REMOVAL & DISPOSAL OF UNSUITABLE MATERIAL (UNDERCUT)	
(E) COMBINATION CONCRETE CURB & GUTTER	(J) REMOVAL & DISPOSAL OF UNSUITABLE MATERIAL (TOPSOIL)	

REVISIONS	
NAME	DATE

MCHENRY COUNTY DIVISION OF TRANSPORTATION
WALKUP ROAD F.A.U. 0085

EXISTING TYPICAL SECTIONS SIDE STREETS

SCALE: N.T.S. DRAWN BY: MZD

DATE: 08/17/09 CHECKED BY: MCD

TENG

TENG & ASSOCIATES, INC.
ENGINEERS/ARCHITECTS/PLANNERS
205 N. MICHIGAN AVE. CHICAGO, IL 60601
TELEPHONE: 312/616-0000

STANKIRJ
8-14-2009,14:43:35 T:\DOCUMENT\93\00003\CIVIL\DGN\TSCOO&R.DGN
1 2 