F.A.U RTE.	SECTION	COUNTY	TOTAL SHEETS	SHEET NO.
0085	00-00246-01-FP	MCHENRY	236	26
STA.		TO STA.		
FED. ROAD DIST. NO. 1	ILLINOIS	FED. AID PROJECT		

CONTRACT NO: 63266

EXISTING PLAN

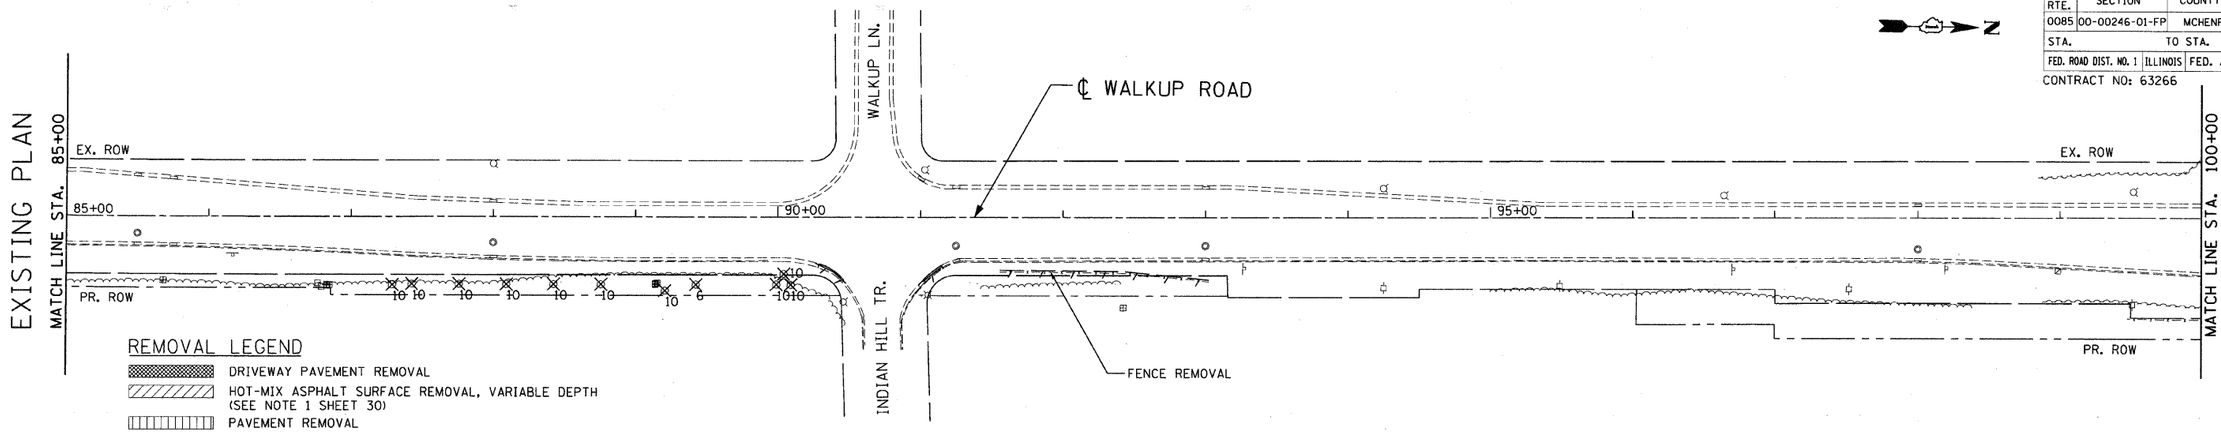

PROPOSED PLAN

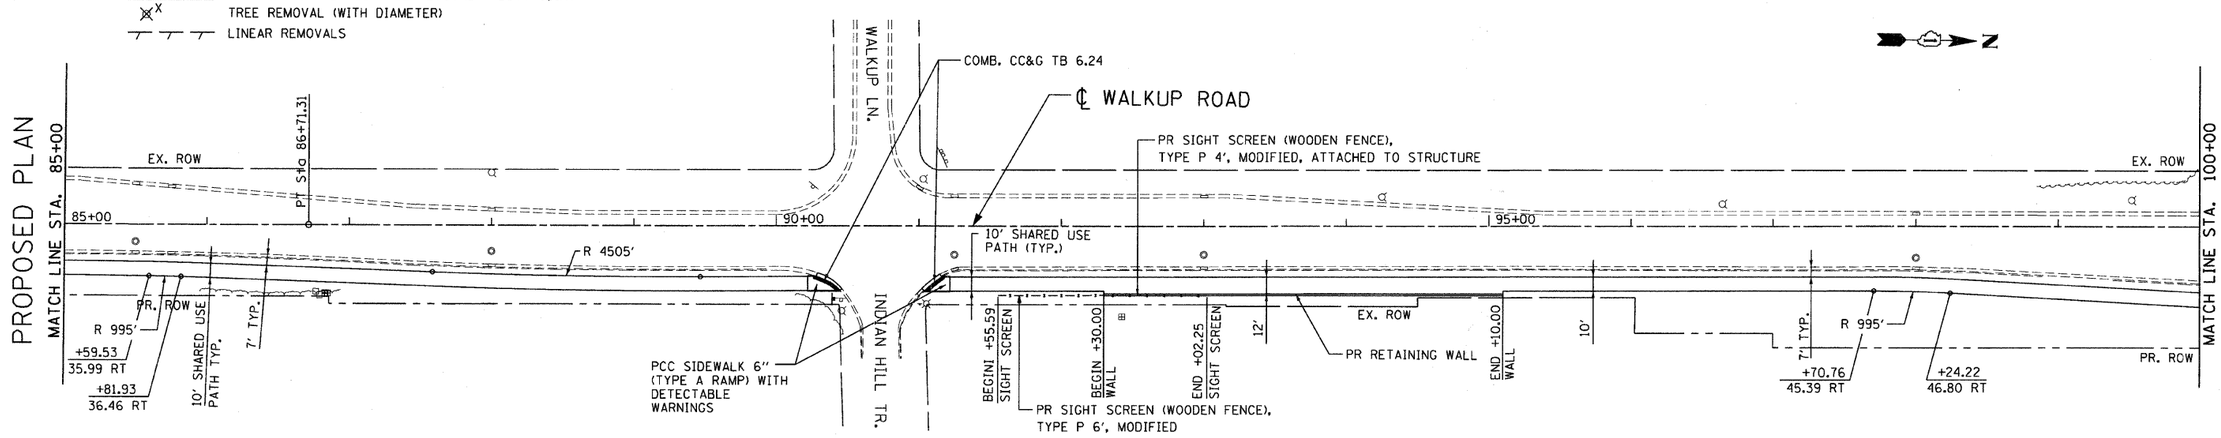

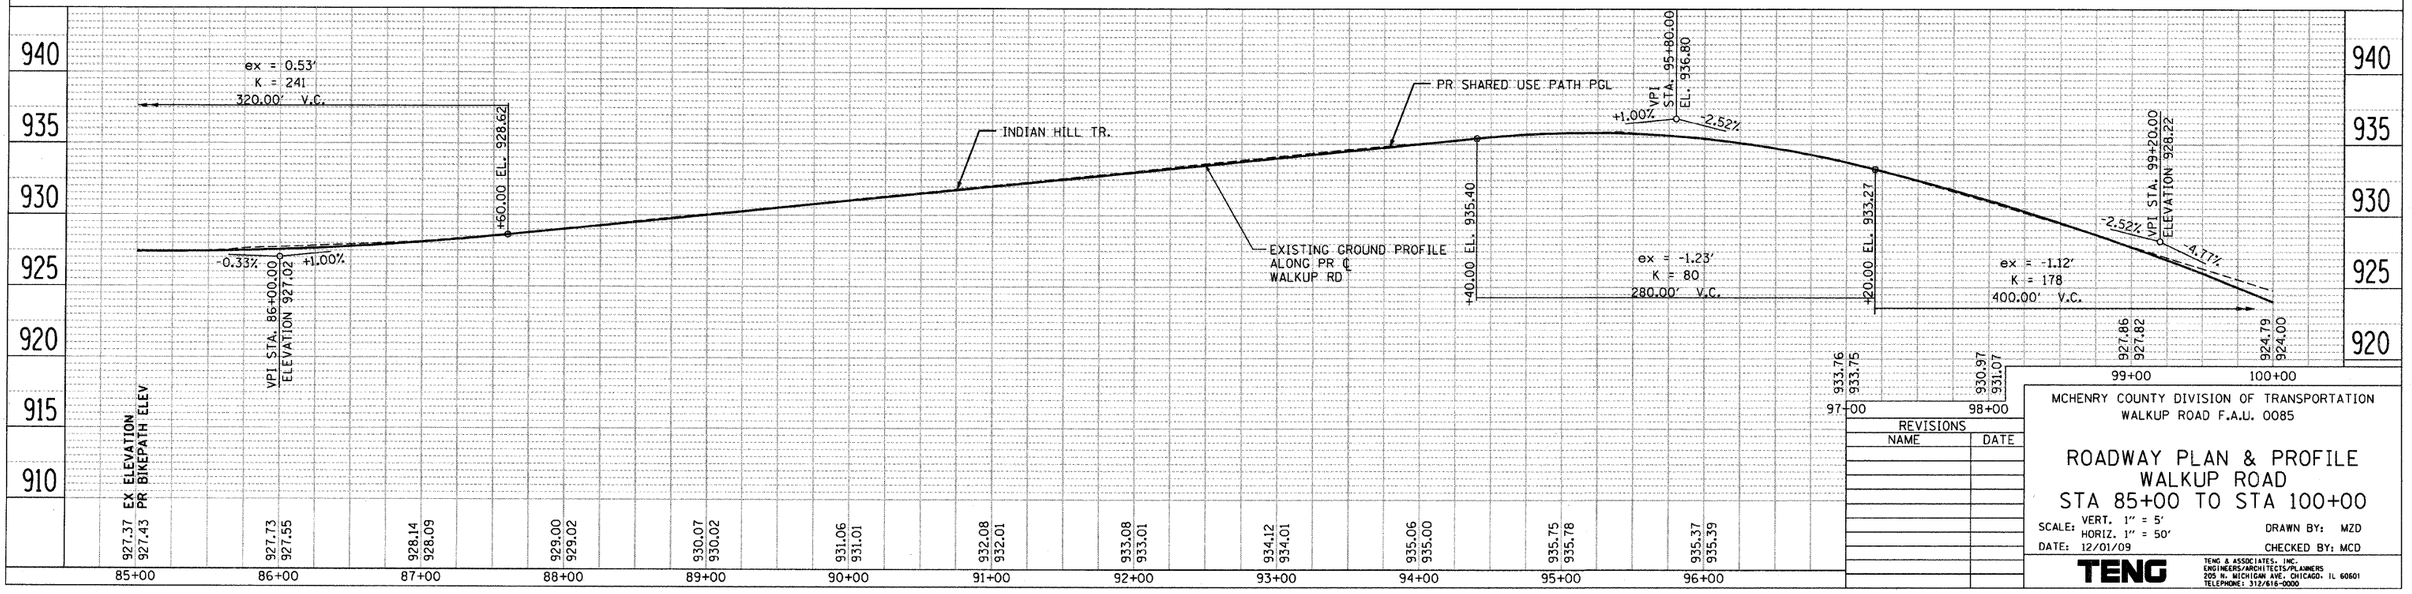

REVISIONS	
NAME	DATE

MCHENRY COUNTY DIVISION OF TRANSPORTATION
WALKUP ROAD F.A.U. 0085

ROADWAY PLAN & PROFILE
WALKUP ROAD
STA 85+00 TO STA 100+00

SCALE: VERT. 1" = 5'
HORIZ. 1" = 50'
DATE: 12/01/09

DRAWN BY: MZD
CHECKED BY: MCD

TENG
TENG & ASSOCIATES, INC.
ENGINEERS/ARCHITECTS/PLANNERS
205 N. MICHIGAN AVE. CHICAGO, IL 60601
TELEPHONE: 312/616-0000

PLAN / PROFILE: SURVEYED, PLOTTED, ALIGNMENT CHECKED, GRADES CHECKED, RT. OF WAY CHECKED, BEAK NOTED, STRUCTURE NOT ATTACHED, CHKD FILE NAME, NOTE BOOK, NOTE BOOK NO., BY, DATE

i:\AL1001@QA.DGN, ..\RDWO@RELDGN, ..\TTBD@V.DGN, ..\RDWO@RG.DGN, ..\ROWO@RA.DGN, ..\REMO@RB.DGN, ..\DRAO@QM.DGN, ..\ALIGN@QA.DGN, ..\RDWO@RS.DGN, ..\ALIGN@QB.DGN, ..\RDWO@RB.DGN, ..\ROWO@RG.DGN, ..\RDWO@RA.DGN, ..\DRAO@QM.DGN, ..\TPDO@RJ.DGN, ..\ALIGN@QA.DGN, ..\RDWO@RS.DGN, ..\RDWO@RG.DGN, ..\ROWO@RA.DGN, ..\DRAO@QK.DGN,
STANKRJ
1 2 3 4 5 6 7 8 9 0 11 12 13 