F.A.U RTE.	SECTION	COUNTY	TOTAL SHEETS	SHEET NO.
0085	00-00246-01-FP	MCHENRY	236	27
STA.	TO STA.			
FED. ROAD DIST. NO. 1	ILLINOIS	FED. AID PROJECT		

CONTRACT NO: 63266

EXISTING PLAN

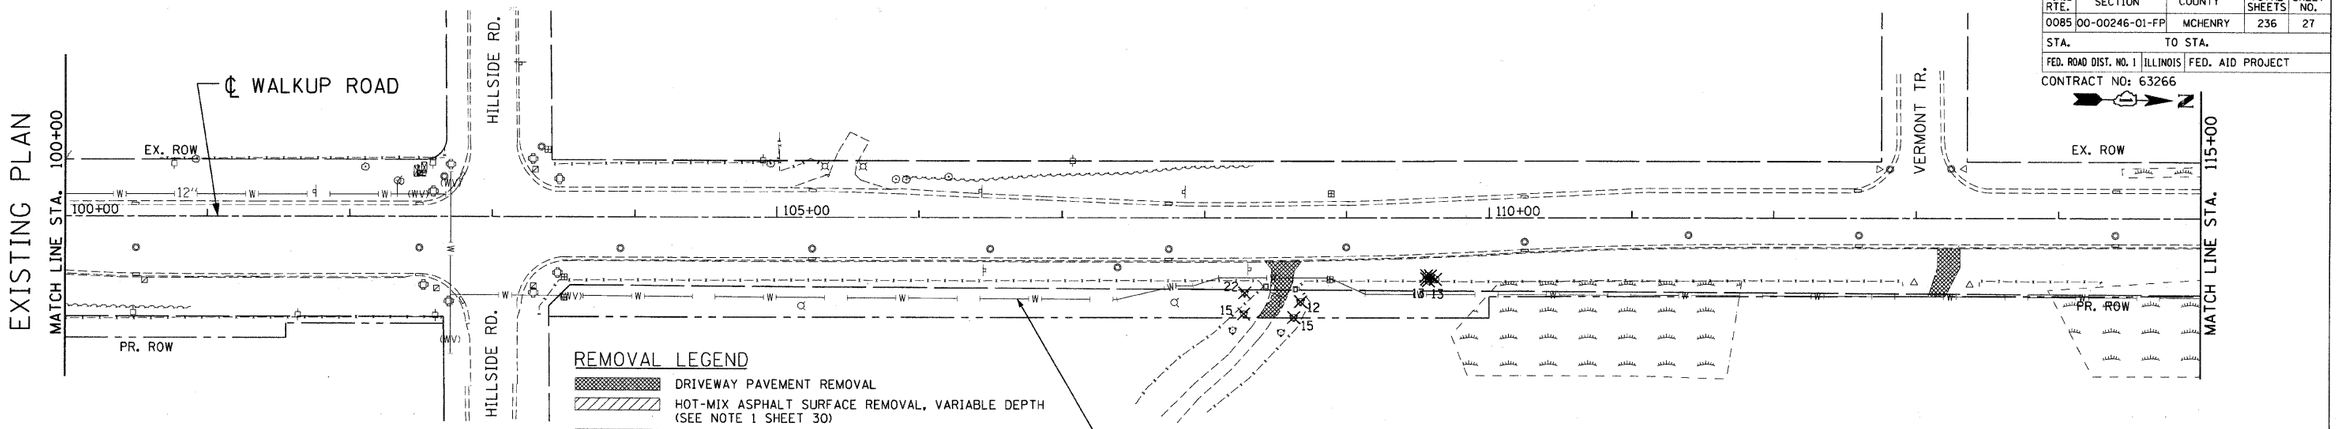

PROPOSED PLAN

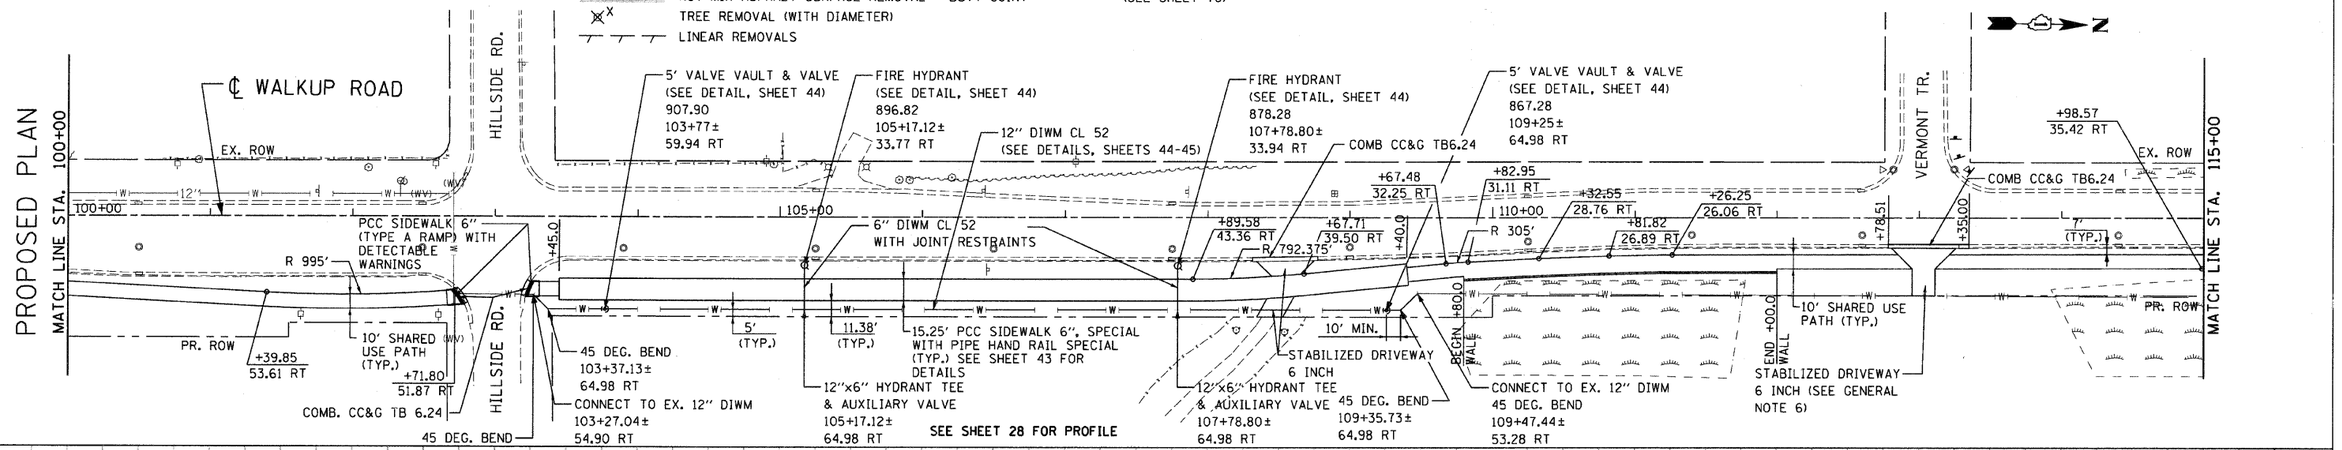

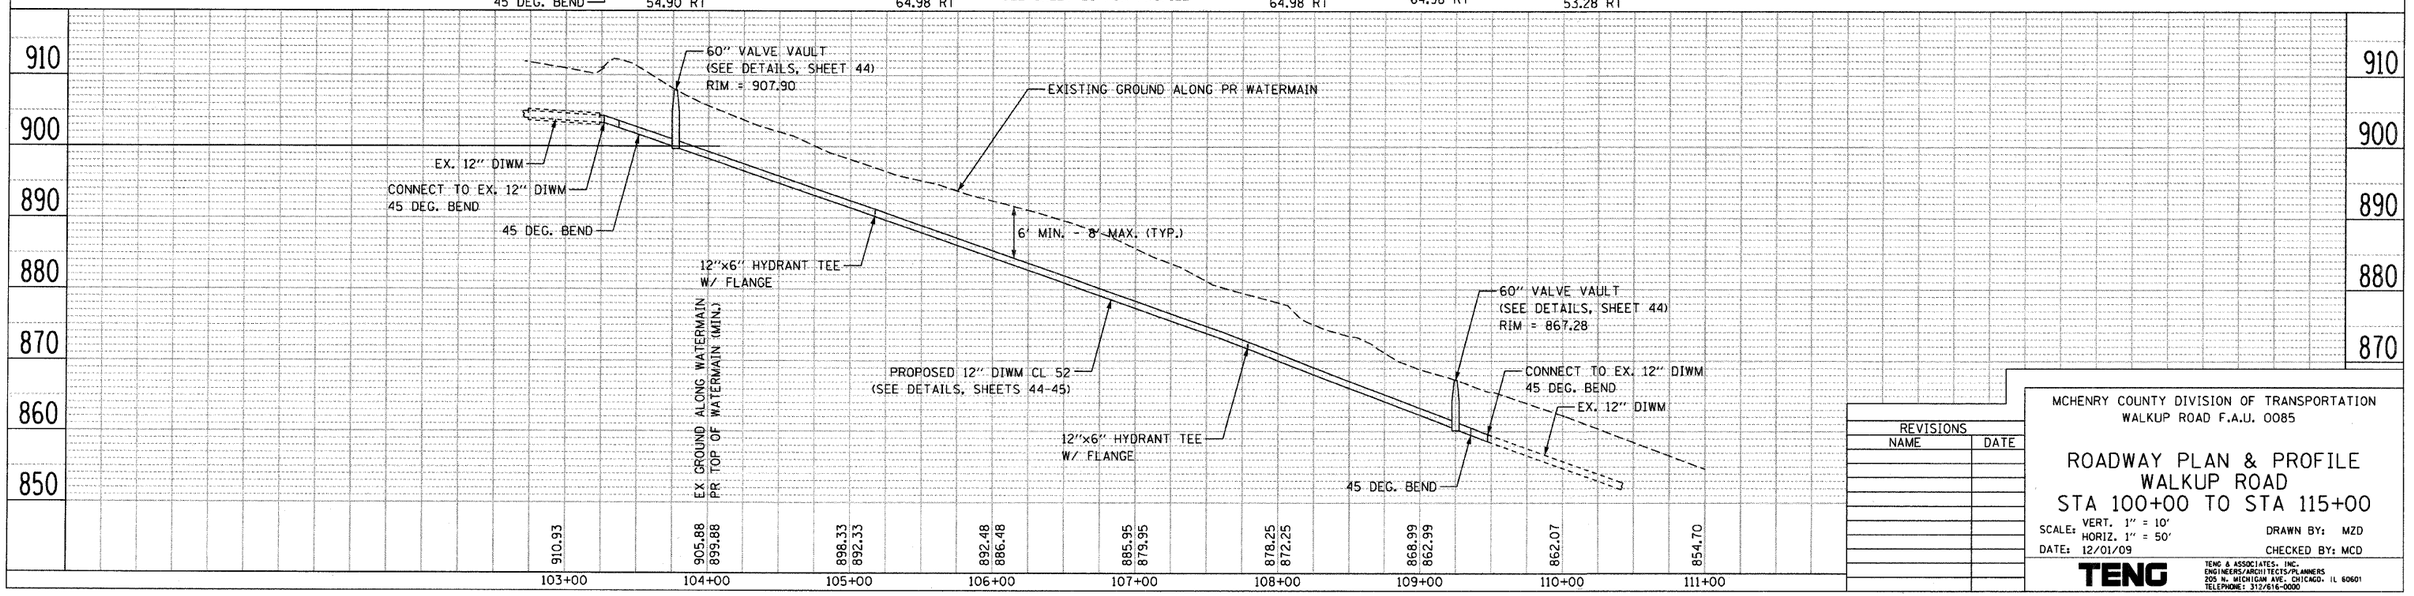

REVISIONS	
NAME	DATE

MCHENRY COUNTY DIVISION OF TRANSPORTATION
WALKUP ROAD F.A.U. 0085

ROADWAY PLAN & PROFILE
WALKUP ROAD
STA 100+00 TO STA 115+00

SCALE: VERT. 1" = 10'
HORIZ. 1" = 50'
DRAWN BY: MZD
DATE: 12/01/09
CHECKED BY: MCD

TENG

TENG & ASSOCIATES, INC.
ENGINEERS/ARCHITECTS/PLANNERS
205 N. MICHIGAN AVE. CHICAGO, IL 60601
TELEPHONE: 312/616-0000

PLAN | SURVEYED | DRAWN | QUANTITIES CHECKED | R/W OR EASE CHECKED | CADD FILE NAME | NOTE BOOK | NO. | BY | DATE

PROFILE | SURVEYED | DRAWN | GRADES CHECKED | STRUCTURE NO(S)/ATNKS CHKD | NOTE BOOK | NO. | BY | DATE

\ALTO04DA.DGN, \RDWO04R5.DGN, \REMO04R5.DGN, \RDWO04R6.DGN, \RDWO04R6.DGN, \RDWO08R6.DGN, \RDWO08RA.DGN, \TTBODY_V.DGN, \TPDO04RJ.DGN, 
11-30-2009 9:23:53 STANRGJ
1 2 3 4 5 6 7 8 5 10 11 12 