F.A.U RTE.	SECTION	COUNTY	TOTAL SHEETS	SHEET NO.
0085	00-00246-01-FP	MCHENRY	236	34
STA.	TO STA.			
FED. ROAD DIST. NO. 1 ILLINOIS	FED. AID PROJECT			

CONTRACT NO: 63266

PLAN — SURVEYED / PLOTTED / DRAWN / CHECKED / R.O.W. CHECKED / CADD FILE NAME / NOTE BOOK / NO. / BY / DATE

..\ALTO08OA.DGN, ..\RDWO08R6.DGN, ..\TTBO0Y_V.DGN, ..\RDWO08R6.DGN, ..\RDWO08RA.DGN, ..\TPOO08RJ.DGN, ..\RDWO08R9.DGN, ..\RDWO08RB.DGN, ..\RDWO08RG.DGN, ..\RDWO08RB.DGN, ..\RDWO08RA.DGN, ..\TPOO08RJ.DGN, ..\ALTO08OA.DGN, ..\PRFO08P2.DGN, ..\PRFO08P2.DGN, ..\PRFO08P2.DGN, ..\PRFO08P2.DGN,
8-14-2008, 14:46:34 S:\DOCUMENT\9500003\CIVIL\DGN\PMP00SKM.DGN STANKRJ
2 3 4 

PROFILE — SURVEYED / PLOTTED / DRAWN / CHECKED / R.O.W. NOTED / BLM. NOTED / STRUCTURE NOTATNS CHKD / NOTE BOOK / NOS. / BY / DATE

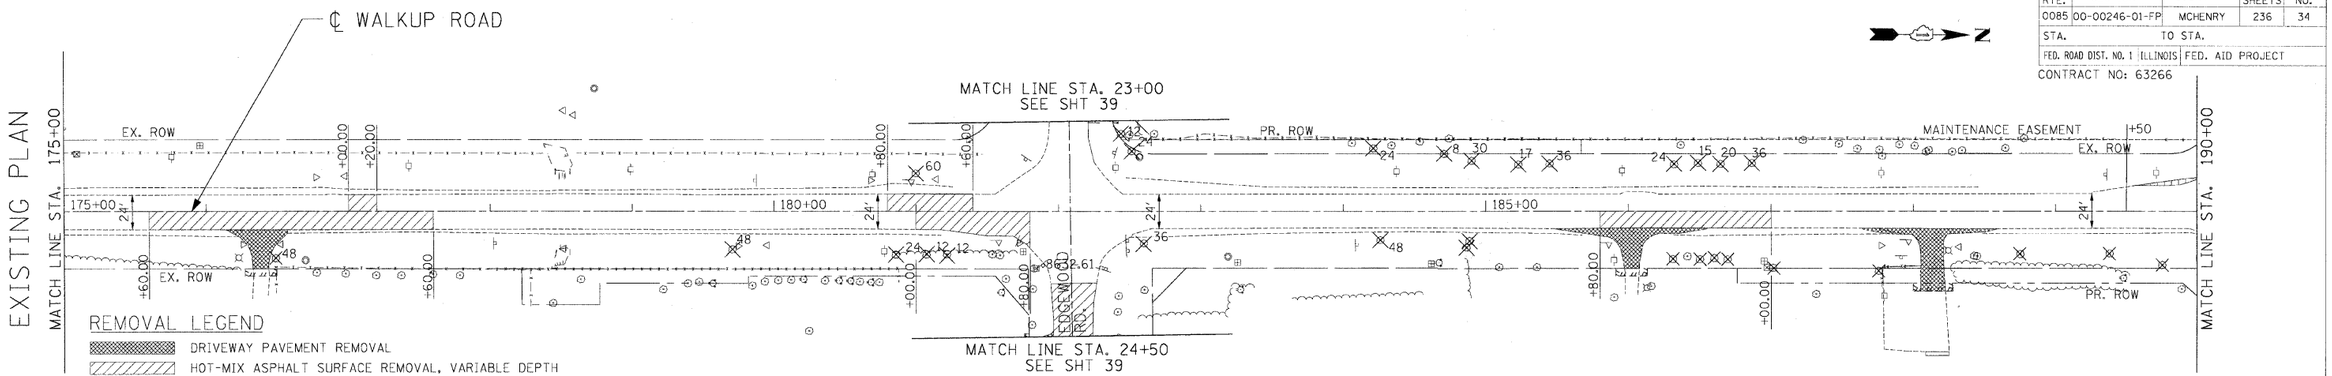

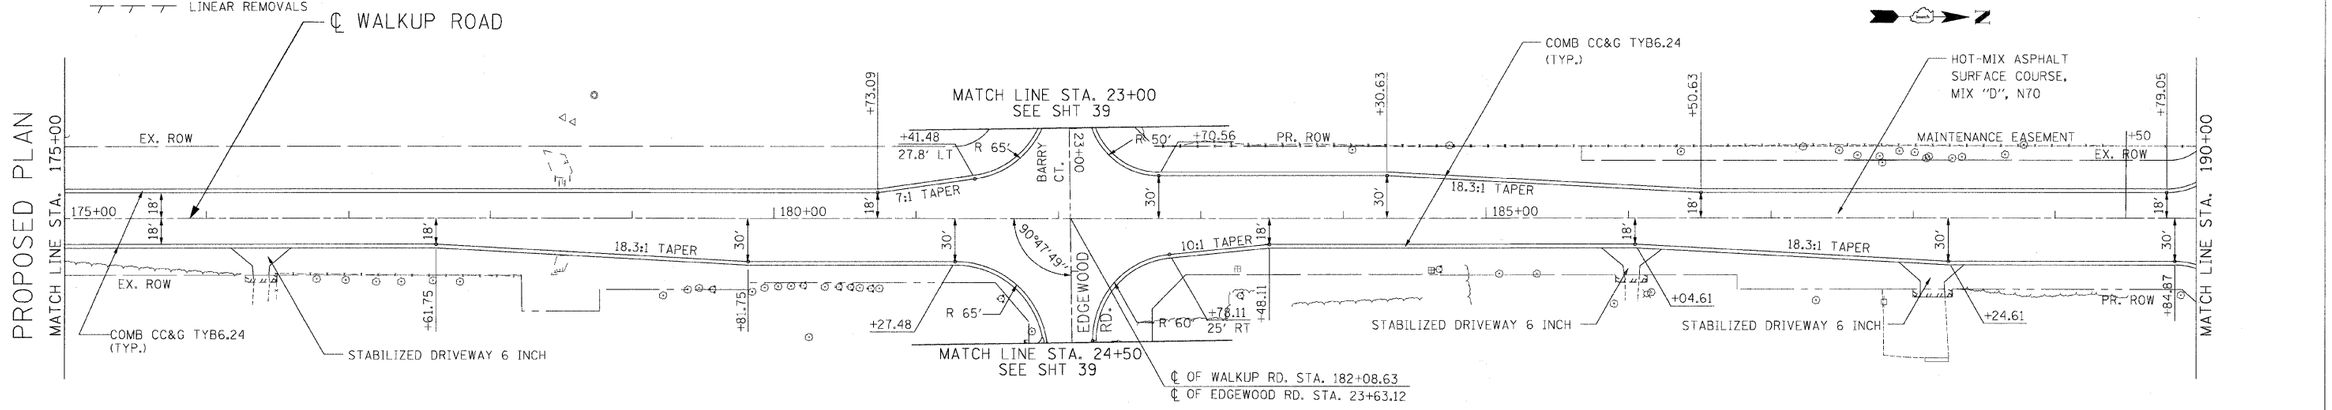

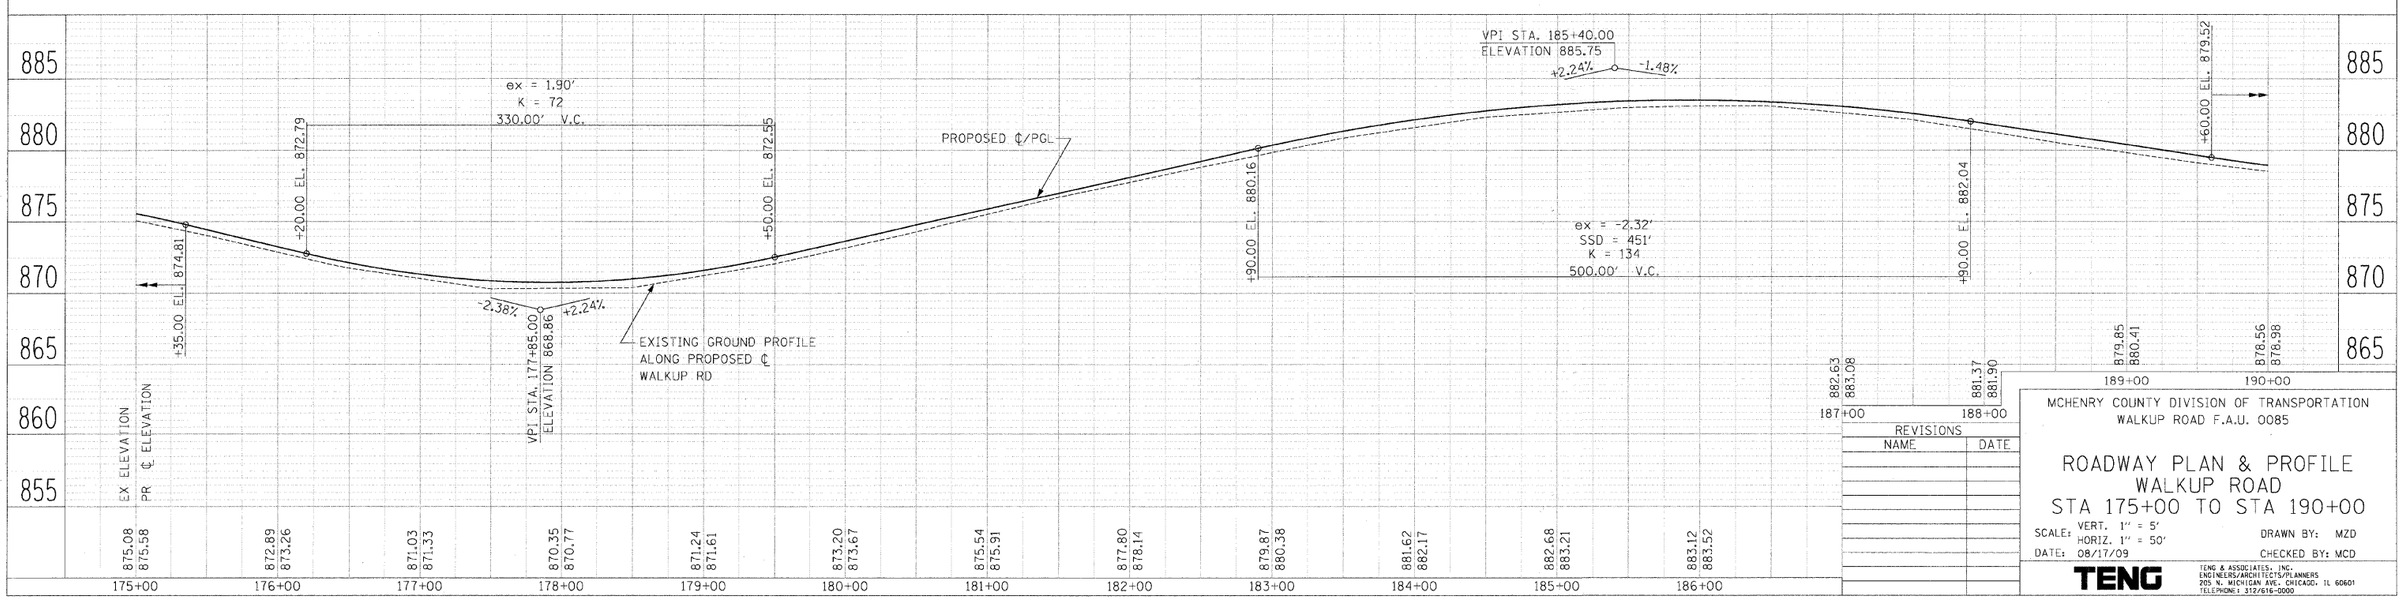

REVISIONS	
NAME	DATE

MCHENRY COUNTY DIVISION OF TRANSPORTATION
WALKUP ROAD F.A.U. 0085

ROADWAY PLAN & PROFILE
WALKUP ROAD
STA 175+00 TO STA 190+00

SCALE: VERT. 1" = 5'
HORIZ. 1" = 50'
DATE: 08/17/09
DRAWN BY: MZD
CHECKED BY: MCD

TENG
TENG & ASSOCIATES, INC.
ENGINEERS/ARCHITECTS/PLANNERS
205 N. MICHIGAN AVE. CHICAGO, IL 60601
TELEPHONE: 312/616-0000