F.A.U RTE.	SECTION	COUNTY	TOTAL SHEETS	SHEET NO.
0085	00-00246-01-FP	MCHENRY	236	39

STA. TO STA.

FED. ROAD DIST. NO. 1 | ILLINOIS | FED. AID PROJECT

CONTRACT NO: 63266

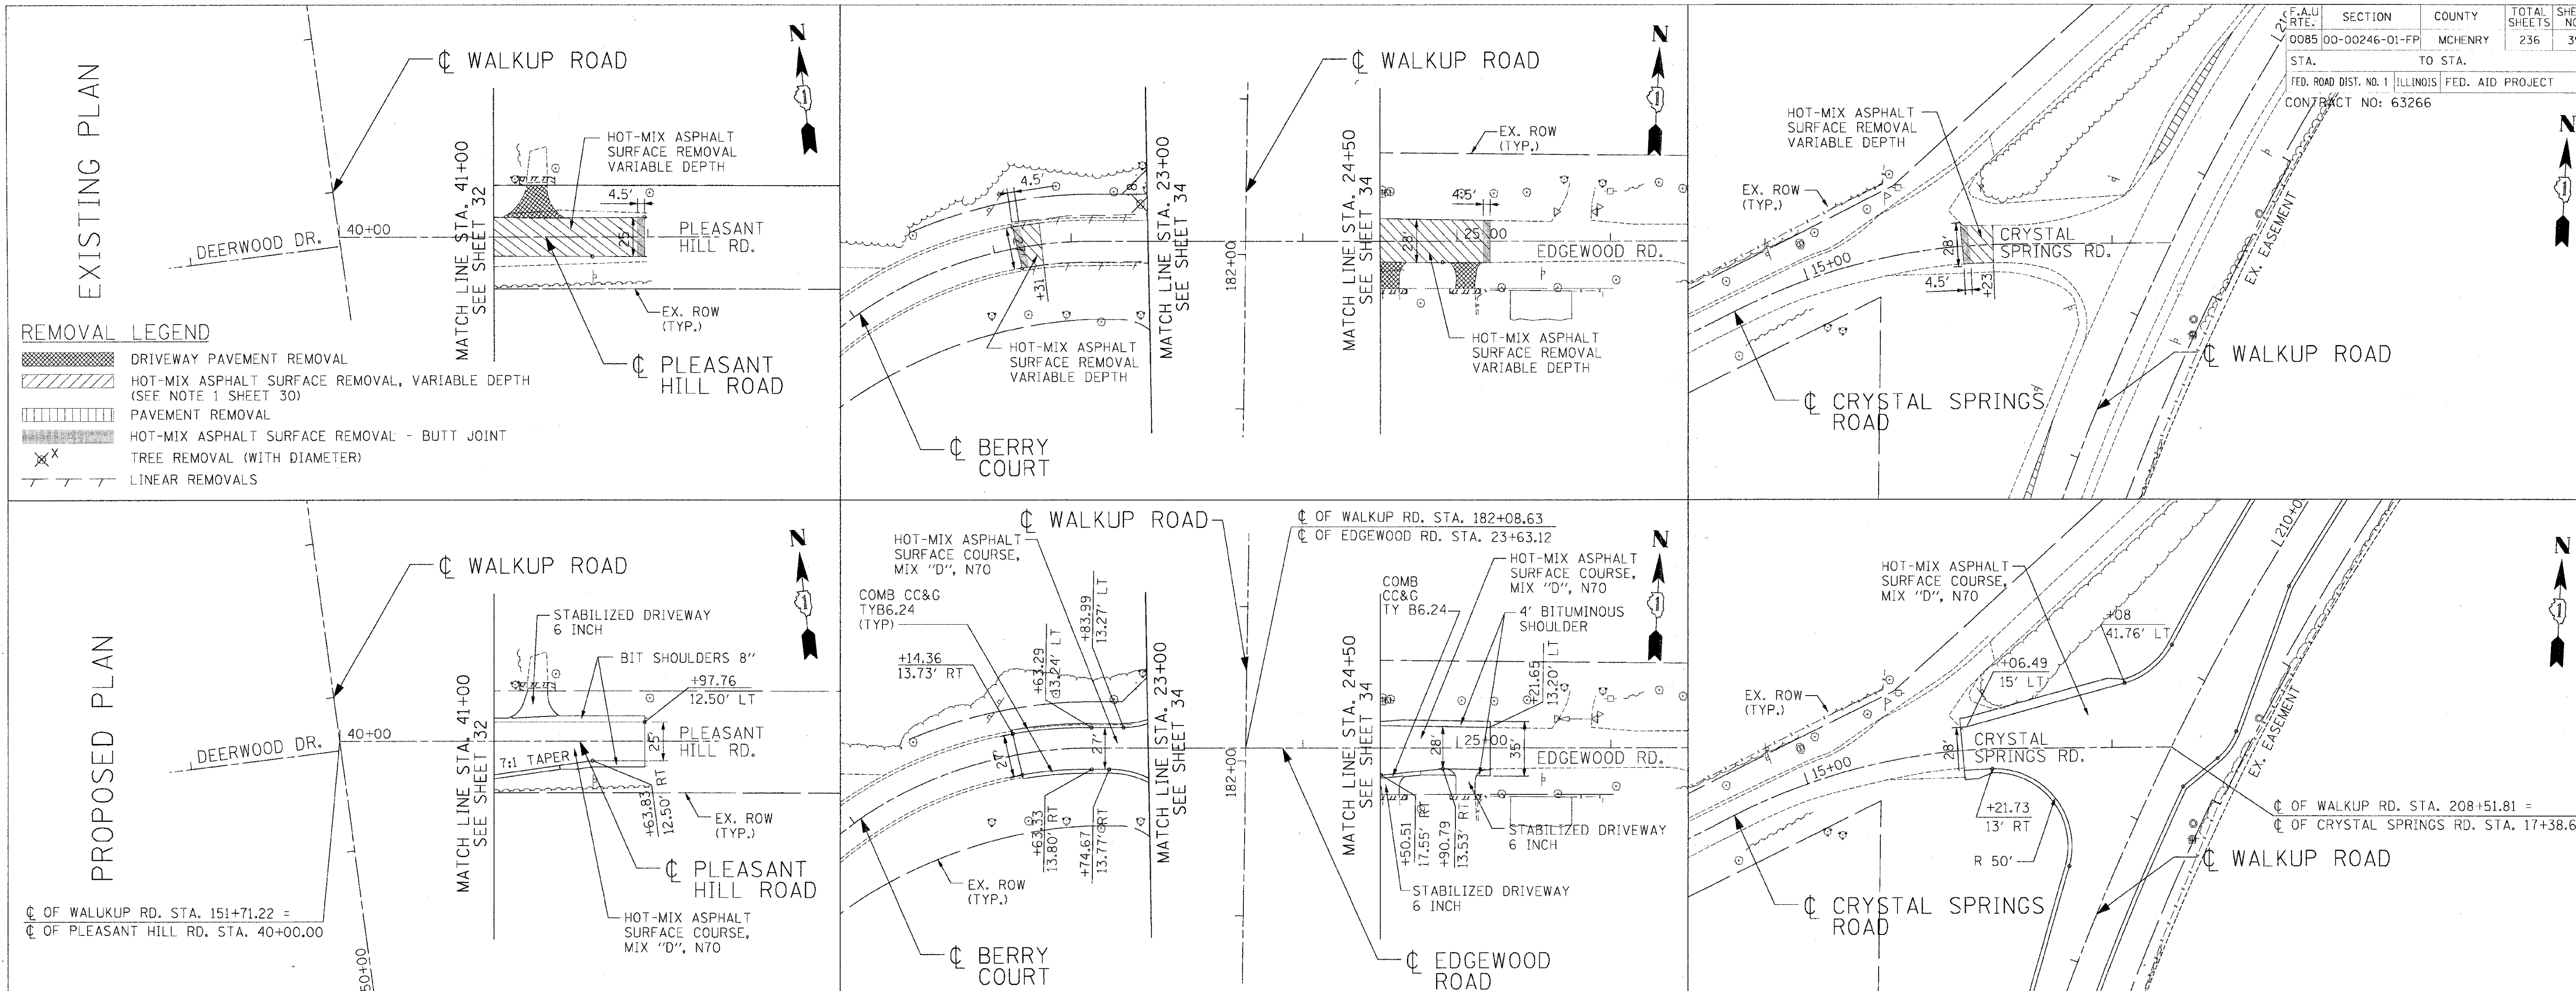

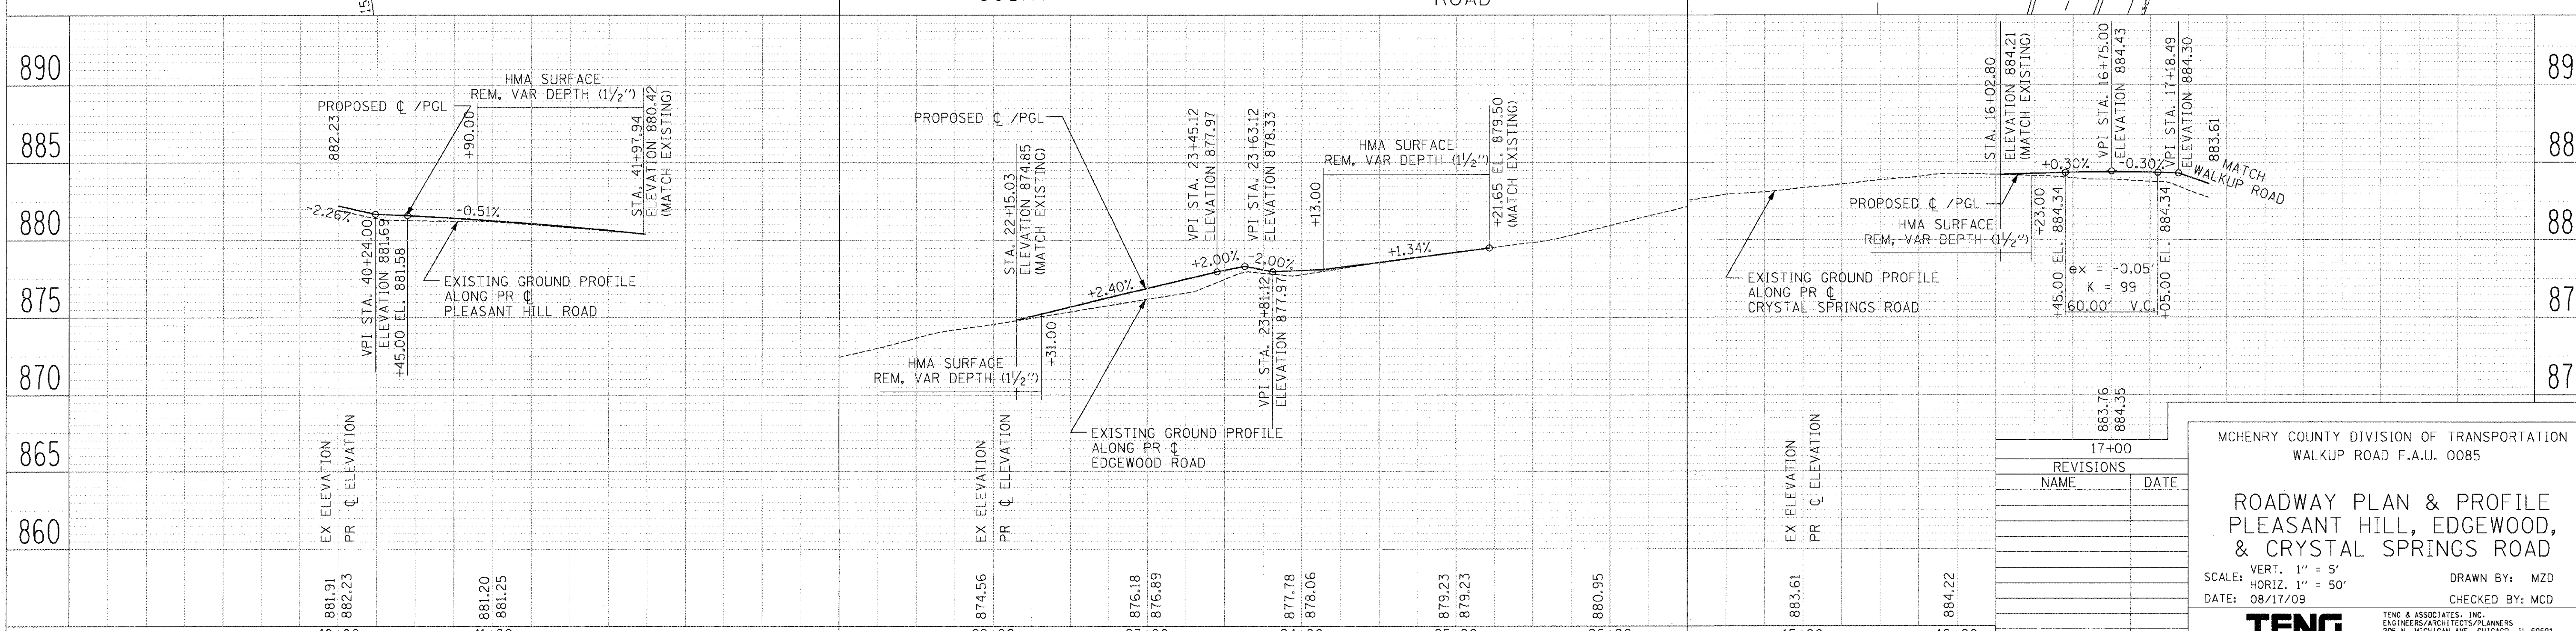

REVISIONS	
NAME	DATE

MCHENRY COUNTY DIVISION OF TRANSPORTATION
WALKUP ROAD F.A.U. 0085

ROADWAY PLAN & PROFILE PLEASANT HILL, EDGEWOOD, & CRYSTAL SPRINGS ROAD

SCALE: VERT. 1" = 5' HORIZ. 1" = 50'
DRAWN BY: MZD
DATE: 08/17/09
CHECKED BY: MCD

TENG
TENG & ASSOCIATES, INC.
ENGINEERS/ARCHITECTS/PLANNERS
205 N. MICHIGAN AVE. CHICAGO, IL 60601
TELEPHONE: 312/616-0000

PLAN	BY	DATE
NOTE BOOK ____ NO. ____	SURVEYED / PLOTTED / ALIGNMENT CHECKED / RT. OF WAY CHECKED / CADD FILE NAME	

PROFILE	BY	DATE
NOTE BOOK ____ NO. ____	SURVEYED / PLOTTED / GRADES CHECKED / B.M. NOTED / STRUCTURE NOTATNS CH'KD	

..\ALT00$QA.DGN, ..\RDWOO$R5.DGN, ..\ROWOO$RB.DGN, ..\RDWOO$R6.DGN, ..\ROWOO$RA.DGN, ..\DRAOO$QK.DGN, ..\TTBOOY_V.DGN, ..\DRAOO$QM.DGN, ..\TPOOO$RJ.DGN, ..\REMOO$R9.DGN, ..\ALTOO$QA.DGN, ..\RDWOO$R5.DGN, ..\ROWOO$RB.DGN, ..\ROWOO$RA.DGN, ..\DRAOO$QK.DGN,
8-14-2009, 14:47:41 T:\DOCUMENT\9310003\CIVIL\DGN\PNPOO$XY.DGN STANKIRJ
1 2 