F.A.U. RTE.	SECTION	COUNTY	TOTAL SHEETS	SHEET NO.
0085	00-00246-01-FP	MCHENRY	236	54
STA.	TO STA.			
FED. ROAD DIST. NO. 1	ILLINOIS	FED. AID PROJECT		

CONTRACT NO: 63266

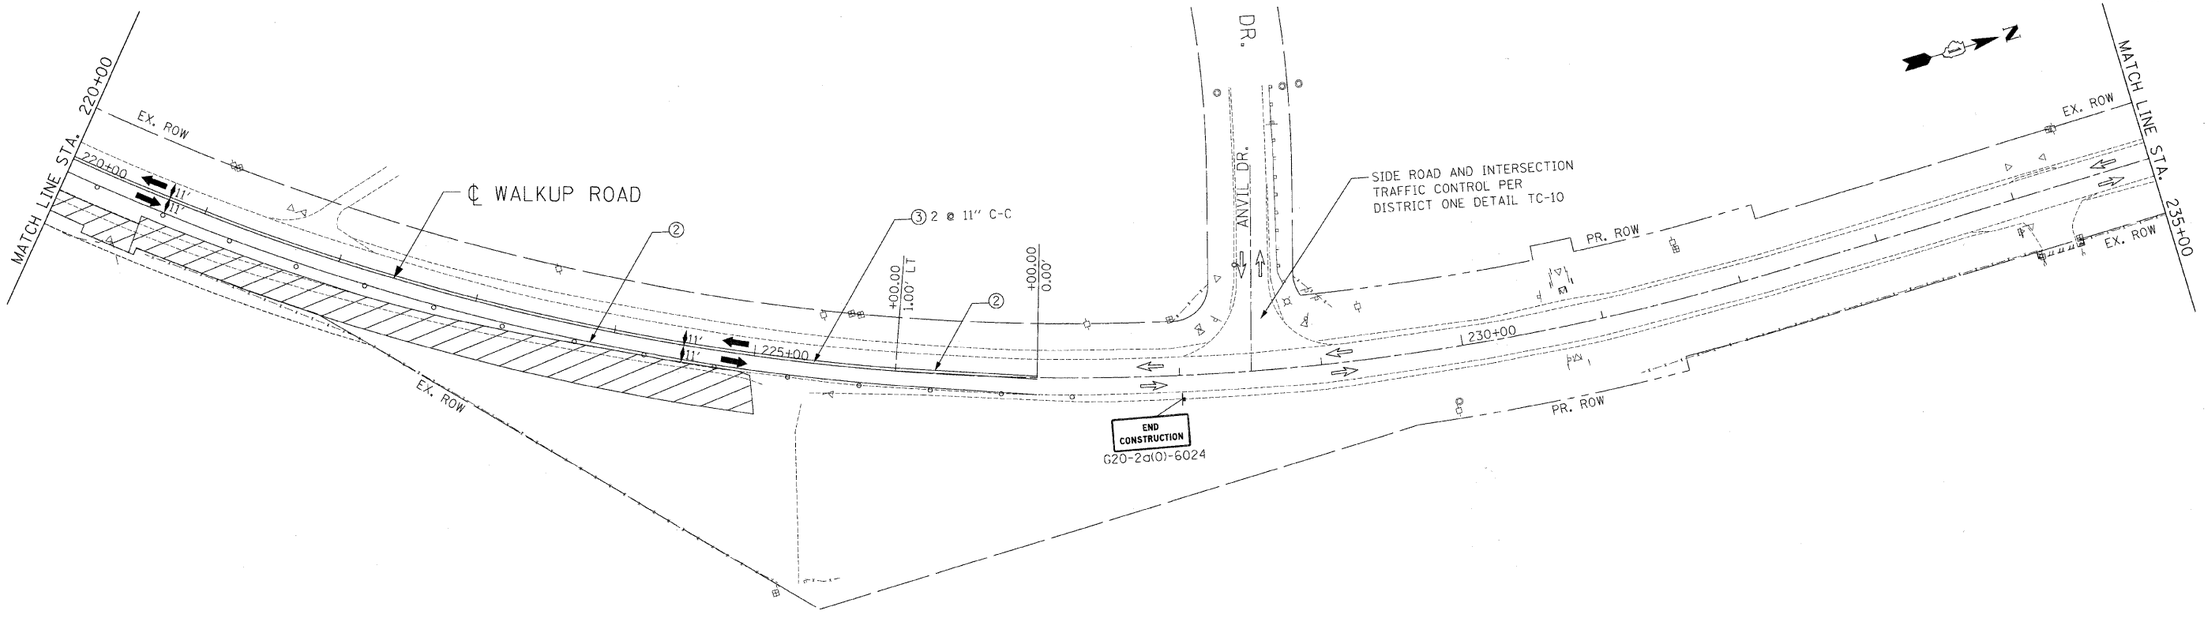
MATCH LINE STA. 220+00
EX. ROW
220+00
11'
11'
℄ WALKUP ROAD
2
3 2 @ 11" C-C
+00.00
1.00' LT
+00.00
0.00'
11'
11'
225+00
EX. ROW
DR.
ANVIL DR.
SIDE ROAD AND INTERSECTION
TRAFFIC CONTROL PER
DISTRICT ONE DETAIL TC-10
END
CONSTRUCTION
G20-2a(0)-6024
PR. ROW
230+00
EX. ROW
MATCH LINE STA. 235+00
PR. ROW

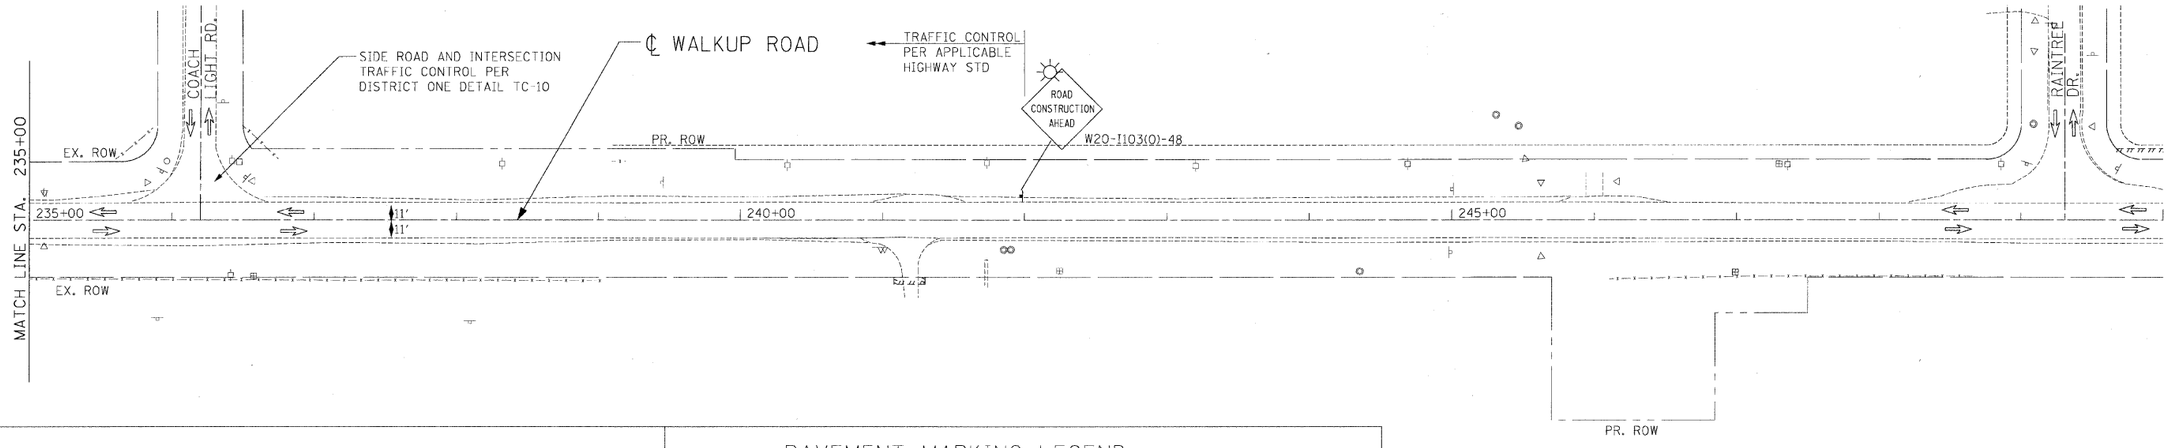

LEGEND

- WORK AREA
- BARRICADE, TYPE III, W/ BI-DIRECTIONAL TY A FLASHER
- DIRECTION OF TRAFFIC (EXISTING)
- DIRECTION OF TRAFFIC (PROPOSED)
- ARROW BOARD
- FLAGGER WITH TRAFFIC CONTROL SIGN
- SIGN
- VERTICAL PANEL
- BARRICADES OR DRUMS WITH BI-DIRECTIONAL STEADY BURNING LIGHT @ 50' C-C
- TYPE B MONODIRECTIONAL FLASHING LIGHT

PAVEMENT MARKING LEGEND

1. TEMPORARY PAVEMENT MARKING LETTERS AND SYMBOLS
2. TEMPORARY PAVEMENT MARKING -LINE 4 Inch (WHITE)
3. TEMPORARY PAVEMENT MARKING -LINE 4 Inch (YELLOW)
4. TEMPORARY PAVEMENT MARKING -LINE 6 Inch (WHITE)
5. TEMPORARY PAVEMENT MARKING -LINE 8 Inch (YELLOW)
6. TEMPORARY PAVEMENT MARKING -LINE 12 Inch (YELLOW)
7. TEMPORARY PAVEMENT MARKING -LINE 24 Inch (WHITE)

REVISIONS	
NAME	DATE

MCHENRY COUNTY DIVISION OF TRANSPORTATION
WALKUP ROAD F.A.U. 0085

MOT & STAGE 1 CONSTRUCTION WALKUP ROAD STA 220+00 TO STA 250+00

SCALE: 1" = 50'
DRAWN BY: BRH
DATE: 08/17/09
CHECKED BY: KA

TENG
TENG & ASSOCIATES, INC.
ENGINEERS/ARCHITECTS/PLANNERS
205 N. MICHIGAN AVE., CHICAGO, IL 60601
TELEPHONE: 312/616-0000

..\ALTOO9QA.DGN,..\TTB00*.V.DGN,..\MOTOO9QZZ.DGN,..\ROWOO9RA.DGN,..\MOTOO9QB.DGN,..\ALTOO9QA.DGN,..\MOTOO9QZ.DGN,..\ROWOO9RA.DGN,..\MOTOO9QBGLDGN,..\
8-14-2009,14:50:21
I:\DOCUMENTS\3500035\CIVIL\CAD\MOT09Q12.DGN
1 2 3 4 5 6 7 8 9 20 21 22 
STANKERJ