| F.A.U. RTE. | SECTION | COUNTY | TOTAL SHEETS | SHEET NO. |
|---|---|---|---|---|
| 0085 | 00-00246-01-FP | MCHENRY | 236 | 57 |
| STA. | | TO STA. | | |
| FED. ROAD DIST. NO. 1 | ILLINOIS | FED. AID PROJECT | | |

CONTRACT NO: 63266

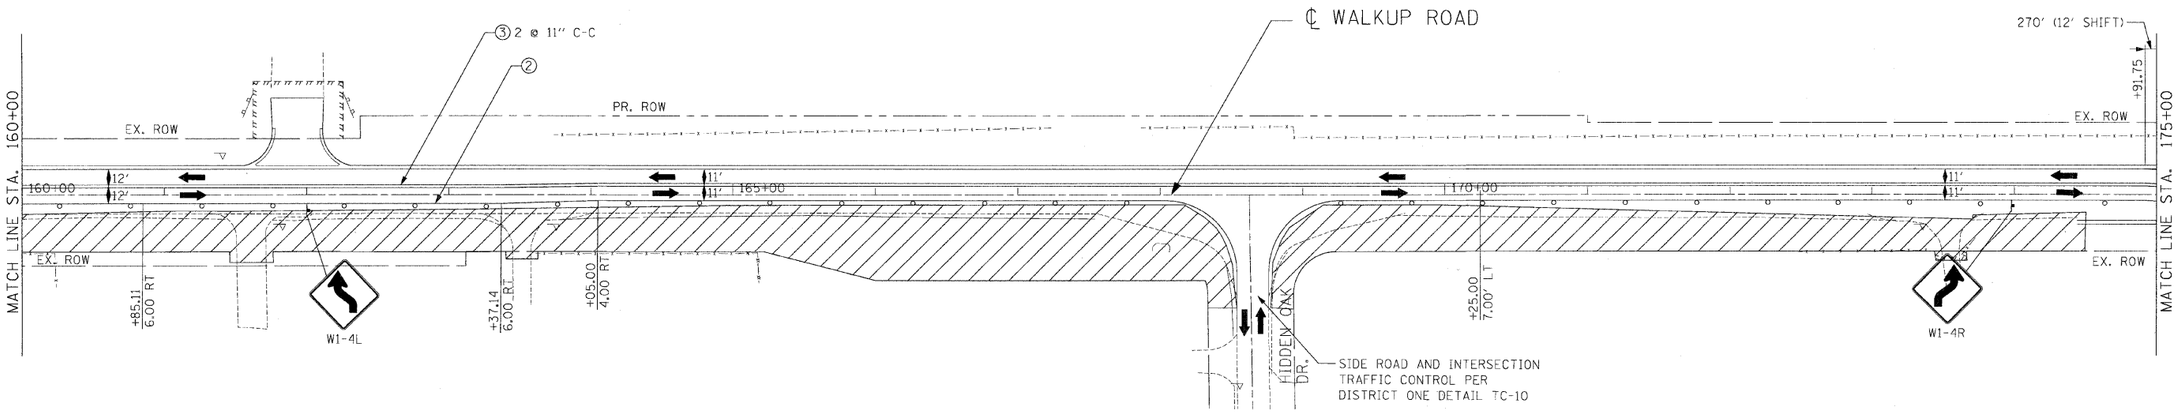


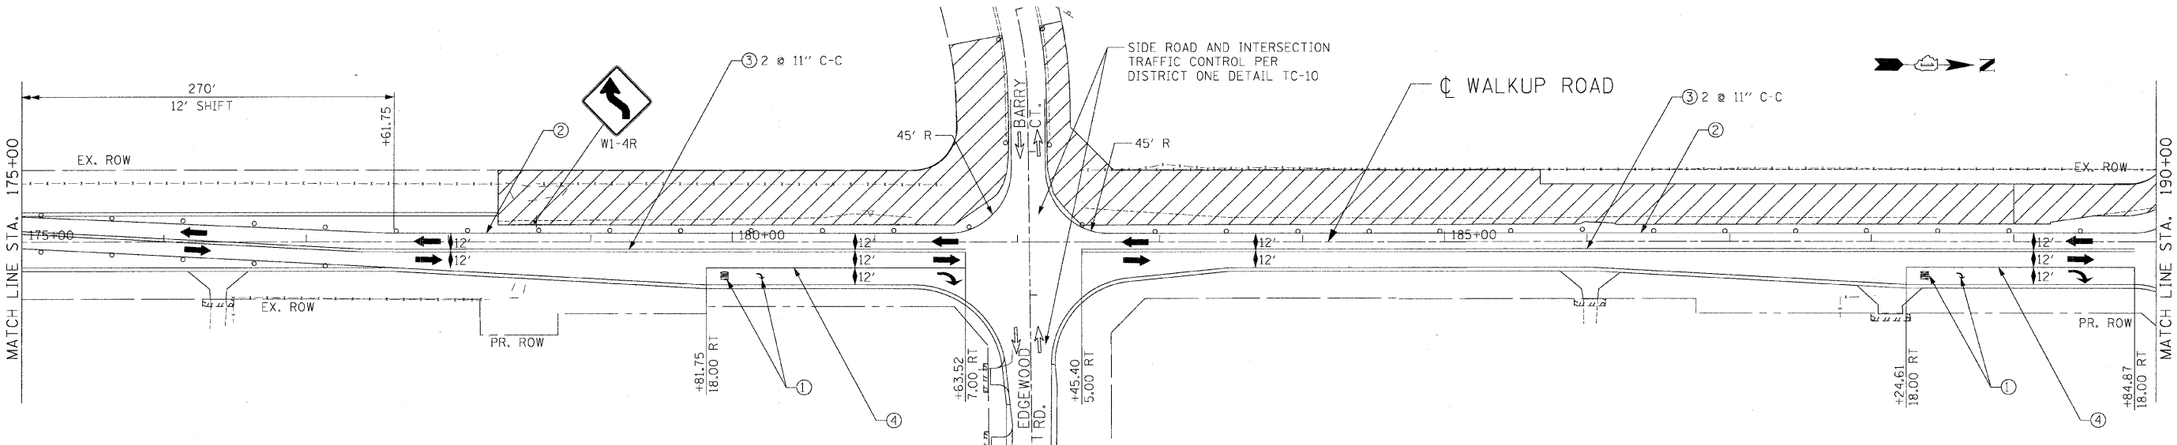


## LEGEND

- WORK AREA
- BARRICADE, TYPE III, W/ BI-DIRECTIONAL TY A FLASHER
- DIRECTION OF TRAFFIC (EXISTING)
- DIRECTION OF TRAFFIC (PROPOSED)
- ARROW BOARD
- FLAGGER WITH TRAFFIC CONTROL SIGN
- SIGN
- VERTICAL PANEL
- BARRICADES OR DRUMS WITH BI-DIRECTIONAL STEADY BURNING LIGHT @ 50' C-C
- TYPE A FLASHING LIGHT

## PAVEMENT MARKING LEGEND

① TEMPORARY PAVEMENT MARKING LETTERS AND SYMBOLS
② TEMPORARY PAVEMENT MARKING -LINE 4 Inch (WHITE)
③ TEMPORARY PAVEMENT MARKING -LINE 4 Inch (YELLOW)
④ TEMPORARY PAVEMENT MARKING -LINE 6 Inch (WHITE)
⑤ TEMPORARY PAVEMENT MARKING -LINE 8 Inch (YELLOW)
⑥ TEMPORARY PAVEMENT MARKING -LINE 12 Inch (YELLOW)
⑦ TEMPORARY PAVEMENT MARKING -LINE 24 Inch (WHITE)

| REVISIONS | |
|---|---|
| NAME | DATE |
| | |

MCHENRY COUNTY DIVISION OF TRANSPORTATION
WALKUP ROAD F.A.U. 0085

# MOT & STAGE 2 CONSTRUCTION WALKUP ROAD STA 160+00 TO STA 190+00

SCALE: 1" = 50'
DRAWN BY: BRH
DATE: 08/17/09
CHECKED BY: KA

TENG
TENG & ASSOCIATES, INC.
ENGINEERS/ARCHITECTS/PLANNERS
205 N. MICHIGAN AVE., CHICAGO, IL 60601
TELEPHONE: 312/616-0000

...\ALT00A.DGN, ...\TTB00Y.V.DGN, ...\ROW00RB.DGN, ...\MOT00B3.DGN, ...\MOT00B4.DGN, ...\ROW00RA.DGN, ...\MOT00B5.DGN, ...\MOT00B6.DGN, ...\MOT00B7.DGN, ...\MOT00B8.DGN, ...\ALT00A.DGN, ...\ROW00RA.DGN, ...\MOT00B2.DGN, ...\ROW00RA.DGN, ...\MOT00B5.DGN, ...\MOT00B6.DGN, ...\MOT00B7.DGN
8:47:20 AM 8/17/2009 ...\ROW00RB.DGN, ...\ROW00RA.DGN, ...\MOT00B5.DGN, ...\MOT00B6.DGN, ...\MOT00B7.DGN
1 2 3 4 5 6 7 8 9 10 12 13 4 15 16 17 