F.A.U. RTE.	SECTION	COUNTY	TOTAL SHEETS	SHEET NO.
0085	00-00246-01-FP	MCHENRY	236	67
STA.		TO STA.		
FED. ROAD DIST. NO. 1	ILLINOIS	FED. AID PROJECT		

CONTRACT NO: 63266

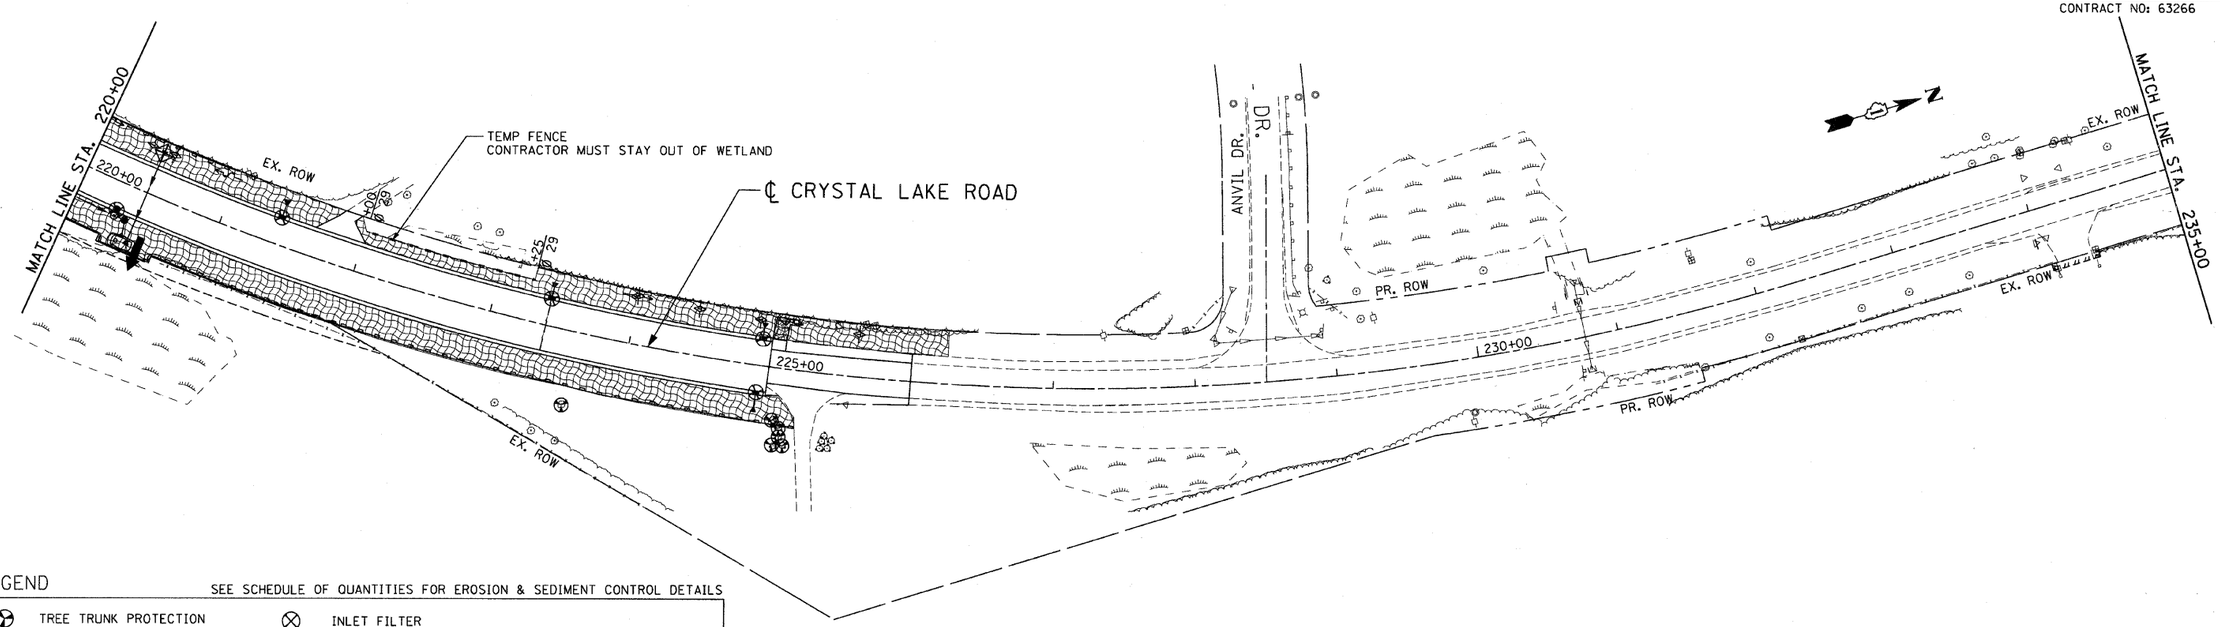

LEGEND

SEE SCHEDULE OF QUANTITIES FOR EROSION & SEDIMENT CONTROL DETAILS

- TREE TRUNK PROTECTION
- INLET AND PIPE PROTECTION
- TEMPORARY EROSION CONTROL SEEDING
- WETLAND
- INLET FILTER
- DRAINAGE OUTLET
- TEMPORARY DITCH CHECKS, URETHANE FOAM/ GEOTEXTILE
- PERIMETER EROSION BARRIER
- TEMPORARY SEDIMENT BASIN (5'W X 10'L X 2'D)

REVISIONS	
NAME	DATE

MCHENRY COUNTY DIVISION OF TRANSPORTATION
WALKUP ROAD F.A.U. 0085

EROSION & SEDIMENT CONTROL
WALKUP ROAD
STA 220+00 TO STA 250+00

SCALE: 1" = 50' DRAWN BY: LAK

DATE: 12/01/09 CHECKED BY: TKL

TENG

TENG & ASSOCIATES, INC.
ENGINEERS/ARCHITECTS/PLANNERS
205 N. MICHIGAN AVE. CHICAGO, IL 60601
TELEPHONE: 312/616-0000

~\ALTOO9GAJ.DGN,~\ERCOO9GQJ.DGN,~\ITBOOY_VJ.DGN,~\ROWOO9RAJ.DGN,~\ROWOO9R5J.DGN,~\TPOOO9RJ.DGN,~\ERCOO9GOJ.DGN,~\ERCOO9GNJ.DGN,~\ERAOO9GMJ.DGN
#-30-2009,9:24:16 F:\DOCUMENT\99300003\CIVIL\DGN\ERCOO9GUO.DGN
1 2 
STANKRJ