| F.A.U RTE. | SECTION | COUNTY | TOTAL SHEETS | SHEET NO. |
|---|---|---|---|---|
| 0085 | 00-00246-01-FP | MCHENRY | 236 | 75 |
| STA. | TO STA. | | | |
| FED. ROAD DIST. NO. 1 | ILLINOIS | FED. AID PROJECT | | |

CONTRACT NO: 63266

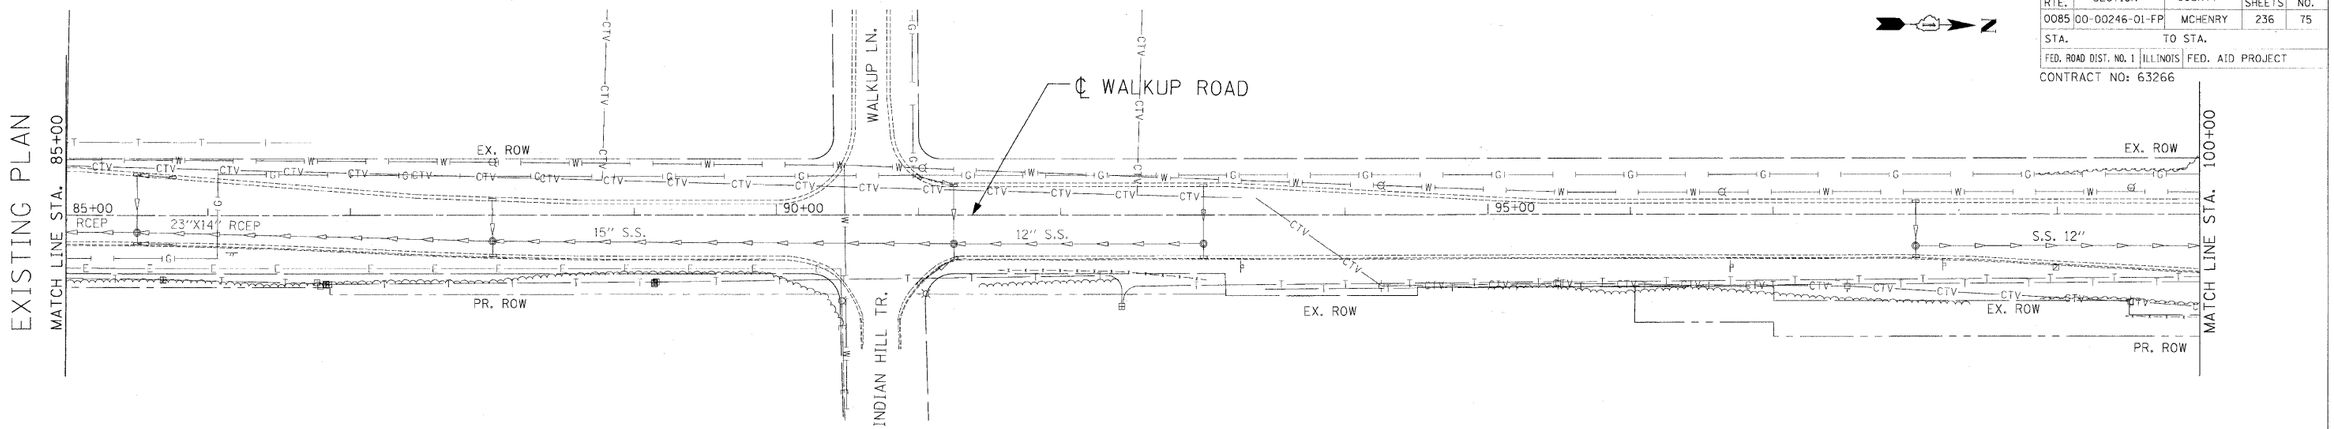


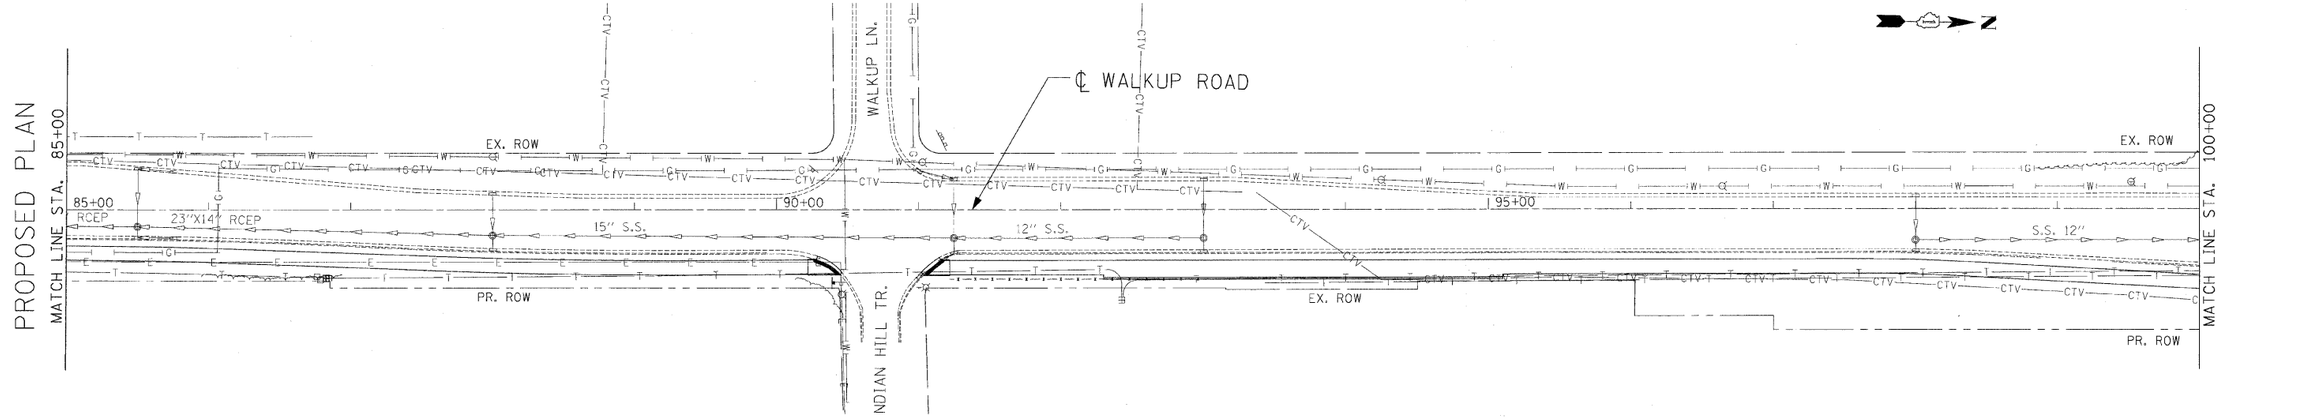


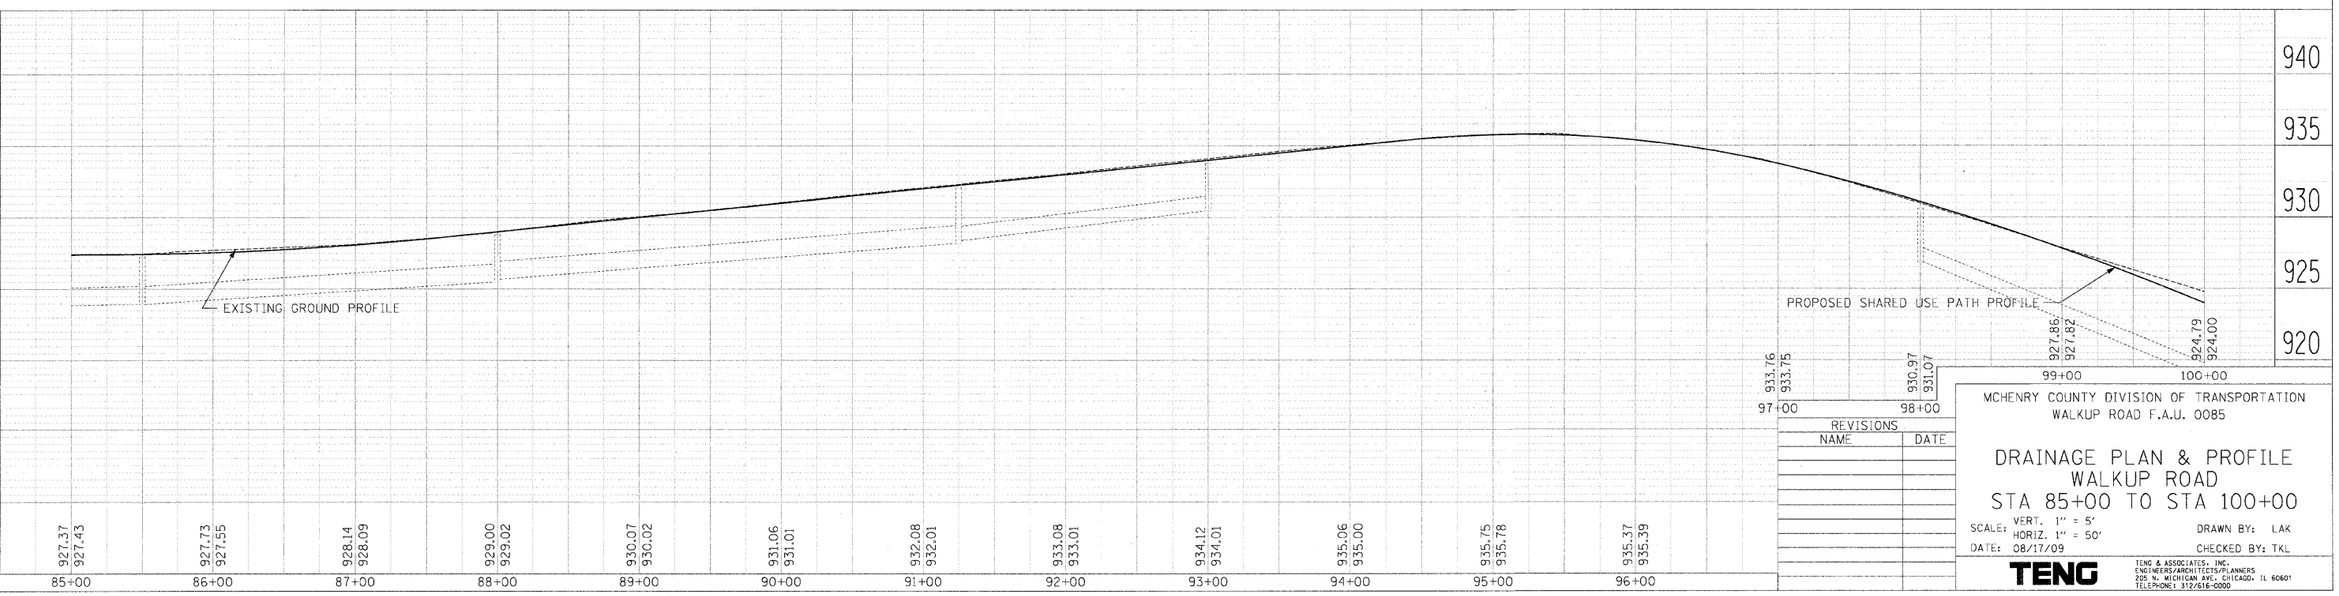


REVISIONS

| NAME | DATE |
|---|---|
| | |

MCHENRY COUNTY DIVISION OF TRANSPORTATION
WALKUP ROAD F.A.U. 0085

# DRAINAGE PLAN & PROFILE
# WALKUP ROAD
# STA 85+00 TO STA 100+00

SCALE: VERT. 1" = 5'
HORIZ. 1" = 50'
DRAWN BY: LAK
DATE: 08/17/09
CHECKED BY: TKL

TENG
TENG & ASSOCIATES, INC.
ENGINEERS/ARCHITECTS/PLANNERS
225 N. MICHIGAN AVE. CHICAGO, IL 60601
TELEPHONE: 312/616-0000

PLAN
SURVEYED
PLOTTED
DRAWN
CHECKED
NOTE BOOK
NO.
R.O.W. NOTED
R.O.W. CHECKED
FINAL CHECKED
R.L. OF WAY CHECKED
PLOT FILE NAME

PROFILE
SURVEYED
PLOTTED
DRAWN
CHECKED
NOTE BOOK
NO.
R.O.W. NOTED
STRUCTURE NOTATIONS CHKD

DATE | BY

..\ALT00#0A.DGN, ..\RDWD0#R5.DGN, ..\TTB00#V.DGN, ..\ROWD0#RA.DGN, ..\DRAD0#0K.DGN, ..\UTLD0#RN.DGN, ..\DRAD0#0M.DGN, ..\TP000#RJ.DGN, ..\ALT00#0A.DGN, ..\RDWD0#R5.DGN, ..\ROWD0#RB.DGN, ..\ROWD0#RA.DGN, ..\DRAD0#0K.DGN, ..\UTLD0#RN.DGN, ..\DRAD0#0M.DGN, ..\TP000#RJ.DGN,
8-4-2009,14:52:25 P:\DOCUMENT\930003\CIVIL\DGN\DRA00#08.DGN
1 2 
STANDARD