F.A.U RTE.	SECTION	COUNTY	TOTAL SHEETS	SHEET NO.
0085	00-00246-01-FP	MCHENRY	236	76
STA.		TO STA.		
FED. ROAD DIST. NO. 1	ILLINOIS	FED. AID PROJECT		

CONTRACT NO: 63266

EXISTING PLAN

PROPOSED PLAN

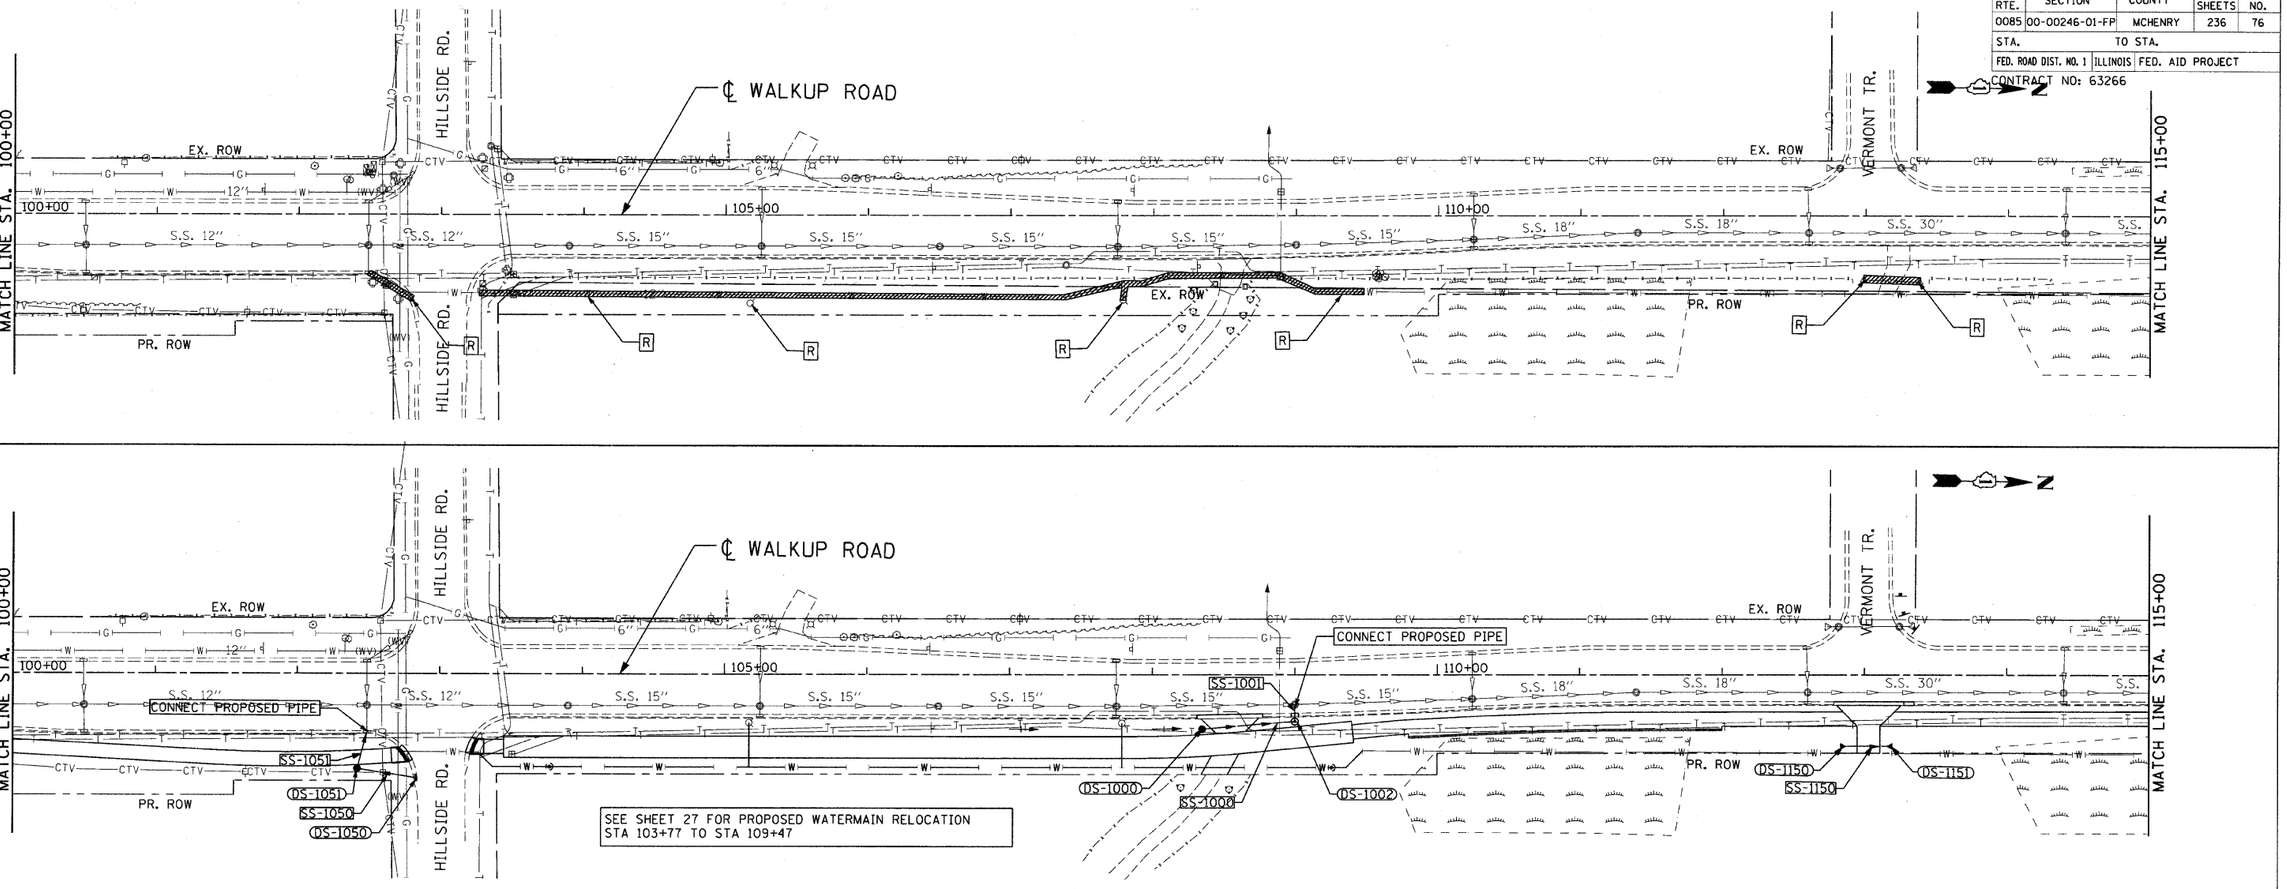

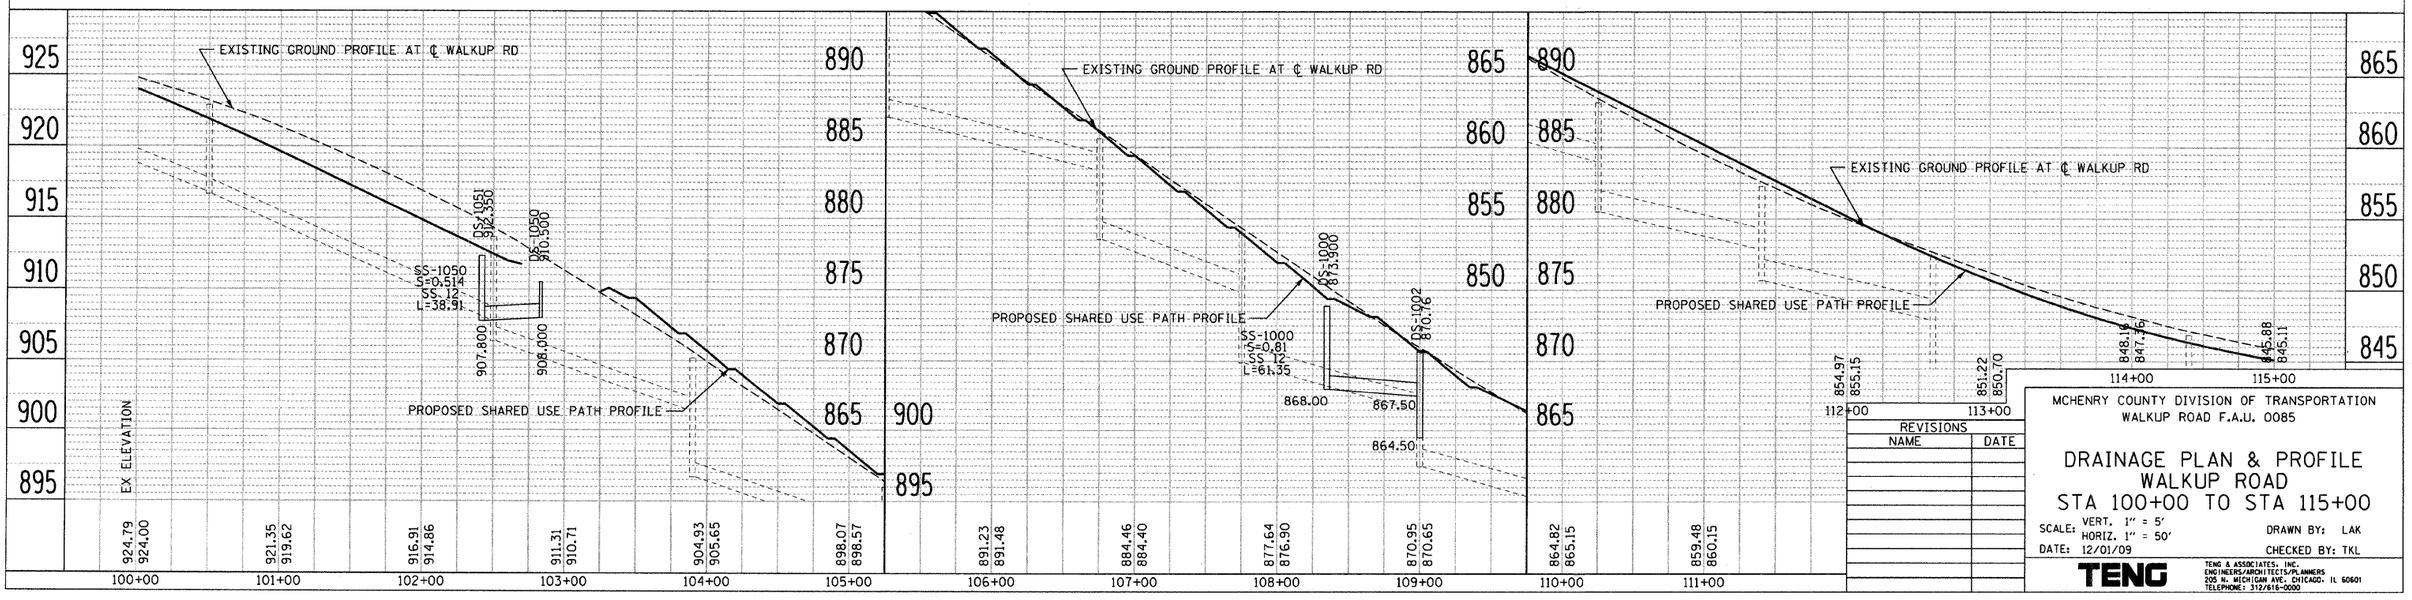

REVISIONS	
NAME	DATE

MCHENRY COUNTY DIVISION OF TRANSPORTATION
WALKUP ROAD F.A.U. 0085

DRAINAGE PLAN & PROFILE
WALKUP ROAD
STA 100+00 TO STA 115+00

SCALE: VERT. 1" = 5'
HORIZ. 1" = 50'
DATE: 12/01/09

DRAWN BY: LAK
CHECKED BY: TKL

TENG & ASSOCIATES, INC.
ENGINEERS/ARCHITECTS/PLANNERS
205 N. MICHIGAN AVE. CHICAGO, IL 60601
TELEPHONE: 312/616-0000

PLAN: SURVEYED | PLOTTED | ALIGNMENT CHECKED | RT. OF WAY CHECKED | CADD FILE NAME | NOTE BOOK | NO. | BY | DATE

PROFILE: SURVEYED | PLOTTED | GRADES CHECKED | B.M. NOTED | STRUCTURE NOTATIONS CHKD | NOTE BOOK | NO. | BY | DATE

N:\AL1001@RJDGN, ..\RDWG01@SJDGN, ..\TITBODY.V1DGN, ..\DRA00@GLJDGN, ..\AL1001@AJDGN, ..\RDWG01@RAJDGN, ..\DRA00@KOKJDGN, ..\UTLO1@RNJDGN, ..\DRA00@OMJDGN, ..\TPG00@RJDGN, ..\DRA00@GLJDGN, ..\DRA00@RSJDGN, ..\RDWG01@RSJDGN, ..\RDWG01@RBJDGN, ..\ROWG01@RAJDGN, ..\UTLO1@KNJDGN, ..\UTLO1@KNJDGN,
Wed Dec 02 2009 - 10:20:34
User:rkj
Plot Scale: 1.000 '/ Inch
1 2 