| F.A.U. RTE. | SECTION | COUNTY | TOTAL SHEETS | SHEET NO. |
|---|---|---|---|---|
| 0085 | 00-00246-01-FP | MCHENRY | 236 | 126 |
| STA. | TO STA. | | | |
| FED. ROAD DIST. NO. 1 | ILLINOIS | FED. AID PROJECT | | |

CONTRACT NO: 63266

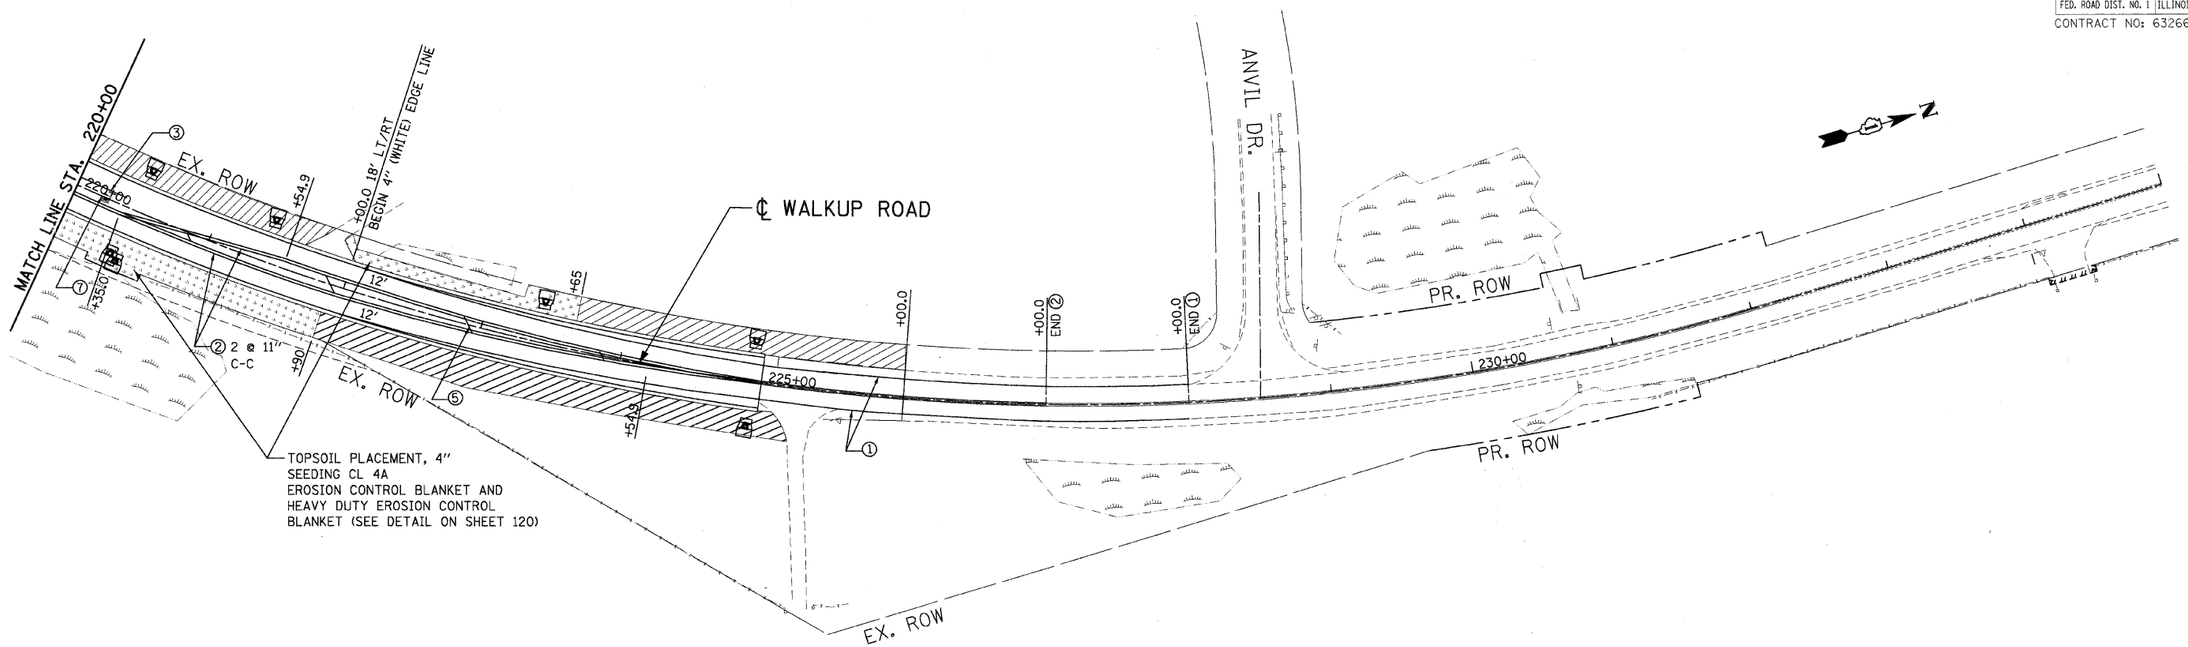


## LANDSCAPING LEGEND

- TOPSOIL PLACEMENT, 4"
  SEEDING CL 2A
  EROSION CONTROL BLANKET AND
  HEAVY DUTY EROSION CONTROL
  BLANKET (SEE DETAIL ON SHEET 120)
- SODDING SALT TOLERANT AND TURF
  REINFORCEMENT MAT (SEE DETAIL
  ON SHEET 120)
- SODDING, SALT TOLERANT

## PAVEMENT MARKING LEGEND

① THERM PAVT MK LINE 4" (WHITE)
② THERM PAVT MK LINE 4" (YELLOW)
③ THERM PAVT MK LINE 6" (WHITE)
④ THERM PAVT MK LINE 12" (WHITE)
⑤ THERM PAVT MK LINE 12" (YELLOW)
⑥ THERM PAVT MK LINE 24" (WHITE)
⑦ THERM PAVT MK L&S

PAVEMENT MARKING TO FOLLOW IDOT D1 DETAIL TC-13.

| REVISIONS | |
|---|---|
| NAME | DATE |
| | |
| | |
| | |
| | |
| | |
| | |
| | |
| | |
| | |
| | |

MCHENRY COUNTY DIVISION OF TRANSPORTATION
WALKUP ROAD F.A.U. 0085

# PAVT MARKING & LANDSCAPING WALKUP ROAD STA 220+00 TO STA 250+00

SCALE: 1" = 50'  DRAWN BY: MZD

DATE: 12/01/09  CHECKED BY: MCD

TENG
TENG & ASSOCIATES, INC.
ENGINEERS/ARCHITECTS/PLANNERS
205 N. MICHIGAN AVE. CHICAGO, IL 60601
TELEPHONE: 312/616-0000

..\ALT00A9A.DGN,..\PVM00AP3.DGN,..\ROW00AR5.DGN,..\TTR00Y.V.DGN,..\ROW00A9A.DGN,..\ROW00A9L.DGN,..\TPO00AP.DGN,..\ROW00A9S.DGN,..\ROW00AR5.DGN,..\NEC00AGR.DGN,..\NEC00A9P.DGN
1-25-2010 8:00:22 KRAUTLA
I:\DOCUMENTS\30003\DGN\LND00A1S.DGN
1 2 