F.A.U. RTE.	SECTION	COUNTY	TOTAL SHEETS	SHEET NO.
0085	00-00246-01-FP	MCHENRY	236	185
STA.	TO STA.			
FED. ROAD DIST. NO. 1	ILLINOIS	FED. AID PROJECT		

CONTRACT NO: 63266

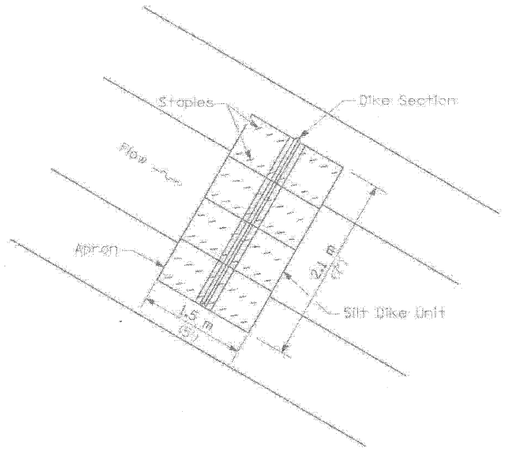

PLAN

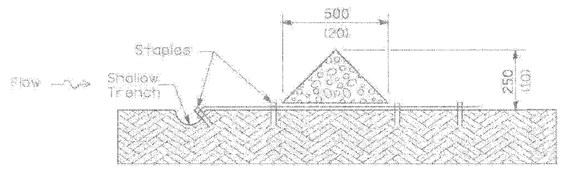

SIDE ELEVATION

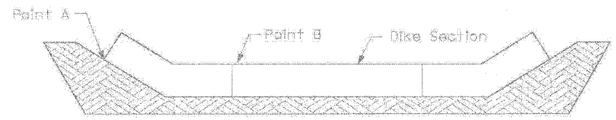

Point A must be higher than Point B to ensure that water flows over the dike and not around the ends.

FRONT ELEVATION

URETHANE FOAM/GEOTEXTILE DITCH CHECK

NOTES

All dimensions are in millimeters (inches) unless otherwise shown.

FILE NAME = $FILENAME	USER NAME = $USERNAME	DESIGNED: -	REVISED -	McHENRY COUNTY DIVISION OF TRANSPORTATION	URETHANE FOAM/GEOTEXTILE DITCH CHECK DETAIL
		DRAWN: -	REVISED -		
	PLOT SCALE = $PSCALE	CHECKED: -	REVISED -		SCALE: NTS | SHEET NO. OF SHEETS | STA. TO STA.
	PLOT DATE = $DATE	DATE: -	REVISED -		

F.A.U. RTE.	SECTION	COUNTY	TOTAL SHEETS	SHEET NO.
		McHENRY		
CONTRACT NO.				
FED. ROAD DIST. NO.	ILLINOIS	FED. AID PROJECT		

REVISIONS	
NAME	DATE

MCHENRY COUNTY DIVISION OF TRANSPORTATION
WALKUP ROAD F.A.U. 0085

MCHENRY COUNTY DIVISION OF TRANSPORTATION DETAILS II

SCALE: N.T.S. DRAWN BY: MZD

DATE: 08/17/09 CHECKED BY: MCD

TENG
TENG & ASSOCIATES, INC.
ENGINEERS/ARCHITECTS/PLANNERS
205 N. MICHIGAN AVE. CHICAGO, IL 60601
TELEPHONE: 312/616-0000

STANKU
\\TENGSV\JOBS\63003\CIVIL\DGN\DETAILS\DETAILS_II.DGN
TENG 8+2 2008 V8.05.07
1 2 