F.A.U RTE.	SECTION	COUNTY	TOTAL SHEETS	SHEET NO.
00085	00-00246-01-FP	MCHENRY	236	189
STA.	TO STA.			
FED. ROAD DIST. NO. 1	ILLINOIS	FED. AID PROJECT		

CONTRACT NO: 63266

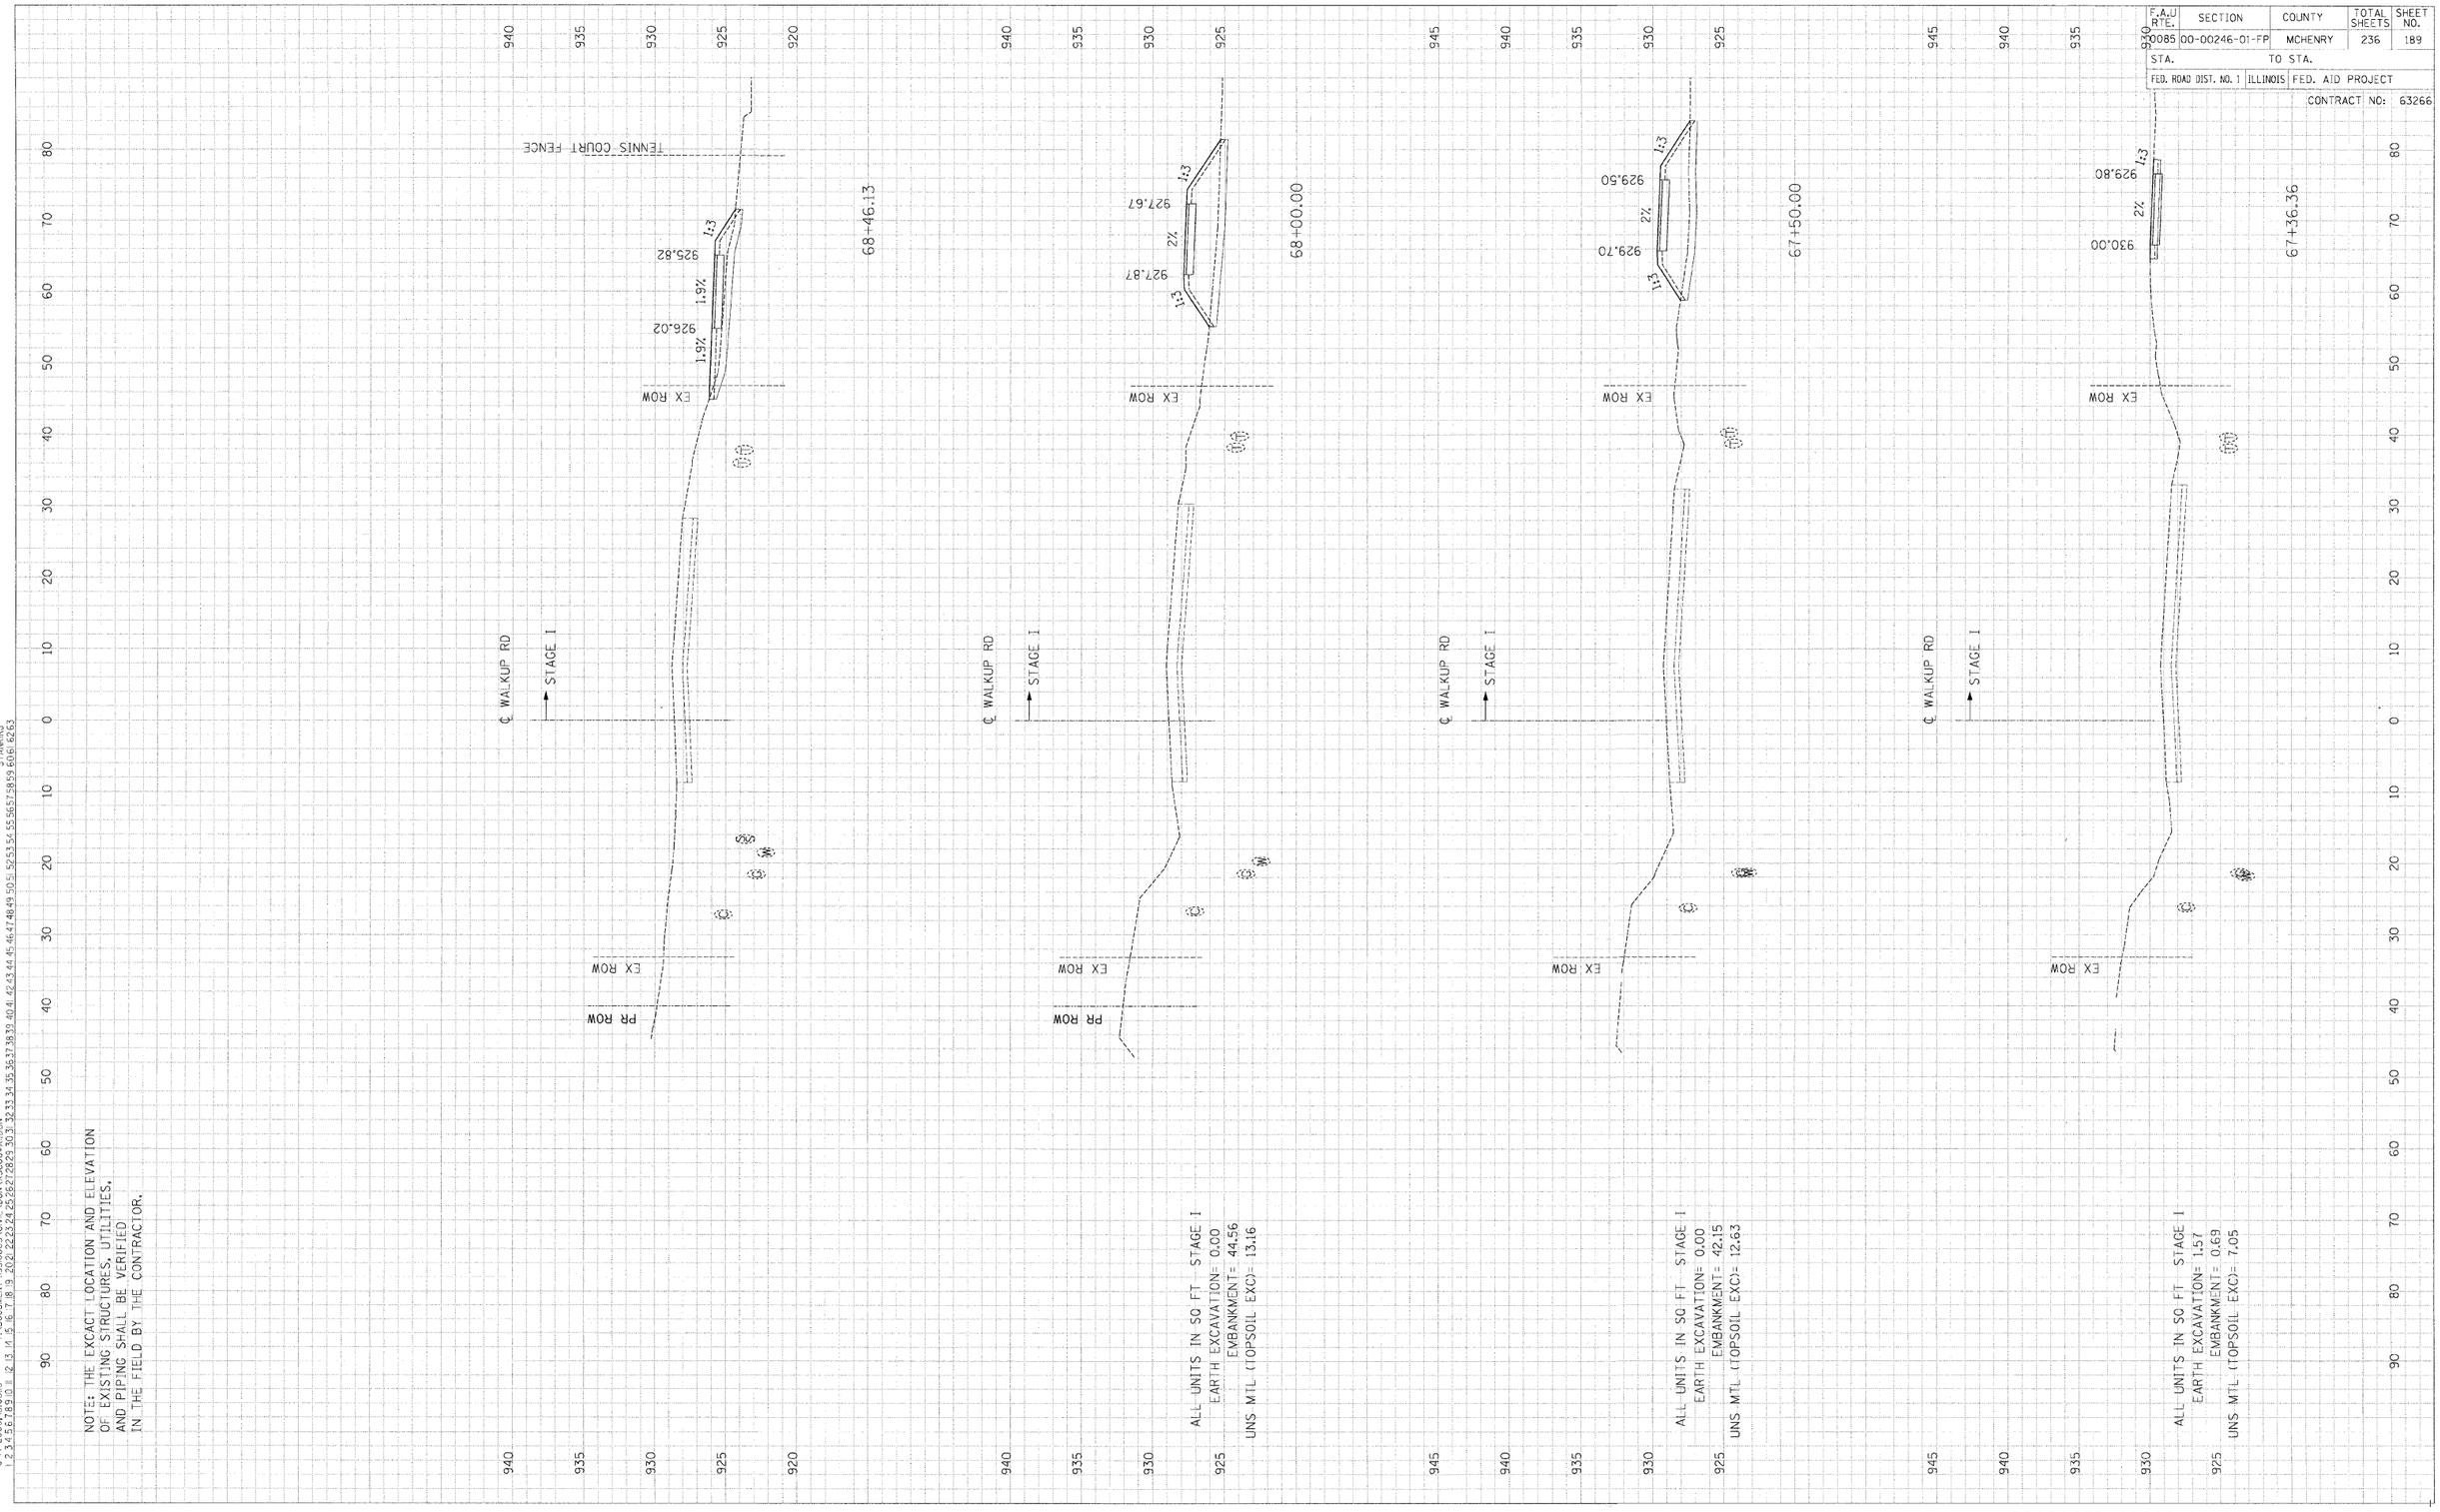

PROPOSED CROSS-SECTIONS: WALKUP ROAD