ORIGINAL SURVEY		BY	DATE
	SURVEYED		
	PLOTTED		
NOTE BOOK	TEMPLATE		
	AREAS		
NO.	AREAS CHECKED		

FINAL SURVEY		BY	DATE
	SURVEYED		
	PLOTTED		
NOTE BOOK	TEMPLATE		
	AREAS		
NO.	AREAS CHECKED		

..\ALTC00@A.DGN, ..\TP000@R.DGN, ..\ROW00@R5.DGN, ..\ROW00@RA.DGN, ..\DRA00@K.DGN, ..\SCR00@X9.DGN, ..\RDW00@XA.DGN, ..\ROW00@RB.DGN, ..\UTL00@RN.DGN, ..\UTL00@RN.DGN, ..\UTL00@RNORIGINAL.DGN, ..\XSC00@X8_WETLANDS.DGN
8-4-2009, 15:05:24 T:\DOCUMENT\9300003\CIVIL\DGN\XSC00@X.DGN STANKRJ

NOTE: THE EXCACT LOCATION AND ELEVATION OF EXISTING STRUCTURES, UTILITIES, AND PIPING SHALL BE VERIFIED IN THE FIELD BY THE CONTRACTOR.

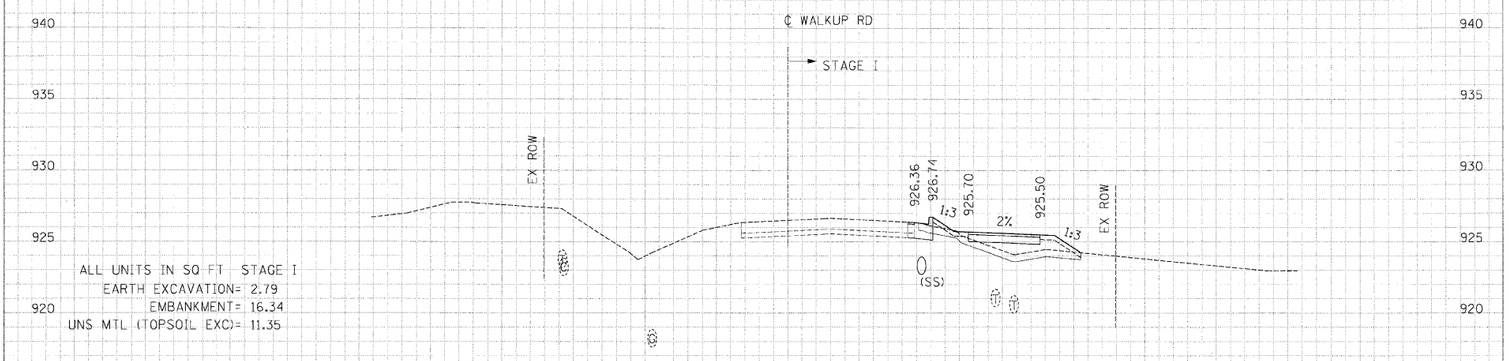

ALL UNITS IN SQ FT STAGE 1
EARTH EXCAVATION= 2.79
EMBANKMENT= 16.34
UNS MTL (TOPSOIL EXC)= 11.35

75+00.00

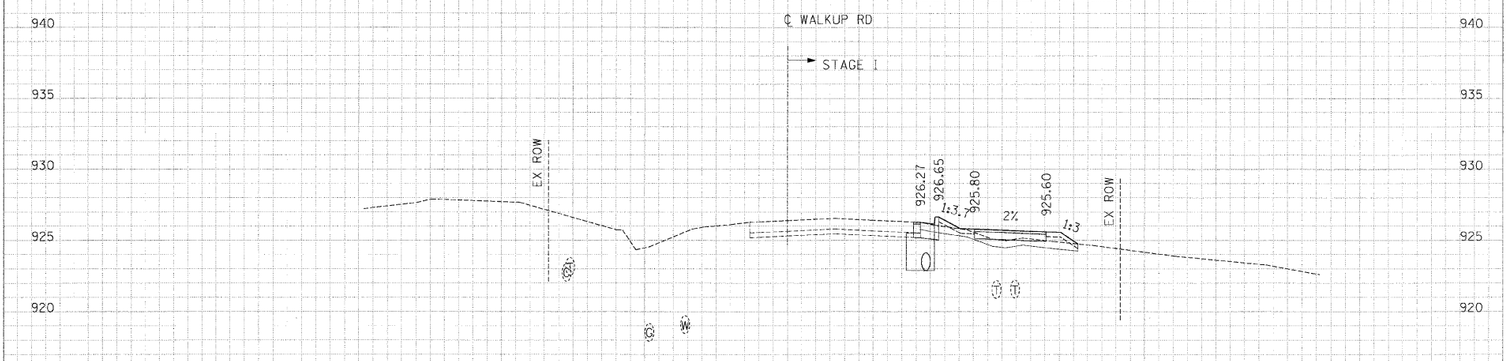

74+58.00

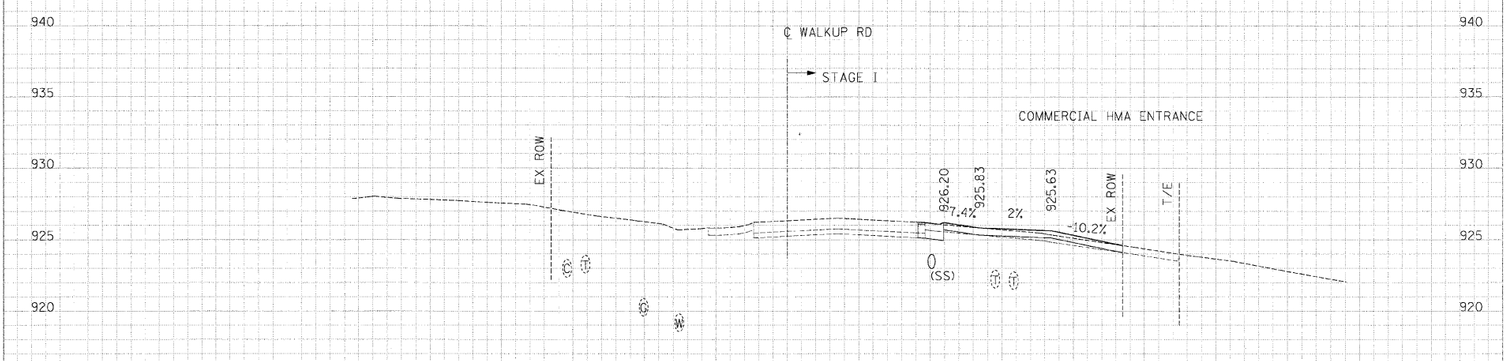

74+08.16

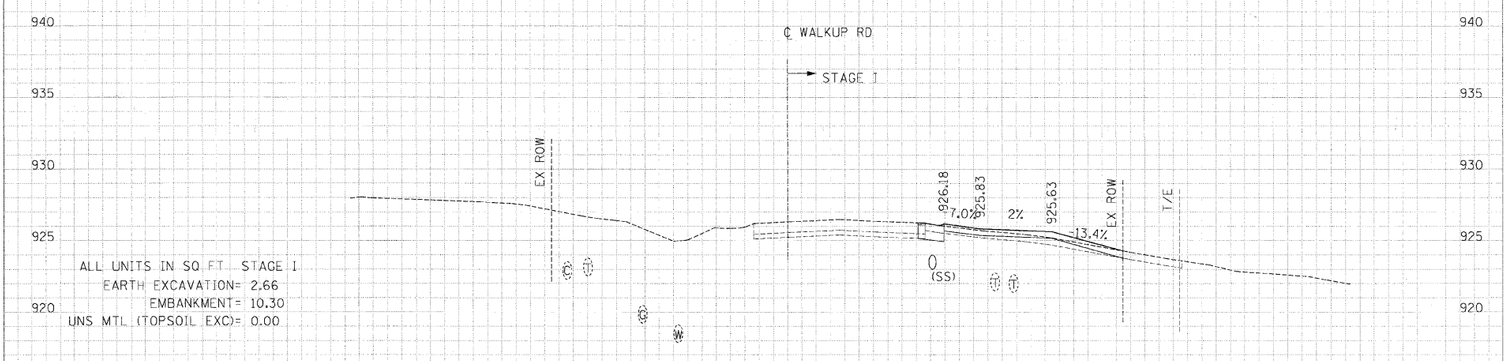

ALL UNITS IN SQ FT STAGE 1
EARTH EXCAVATION= 2.66
EMBANKMENT= 10.30
UNS MTL (TOPSOIL EXC)= 0.00

74+00.00

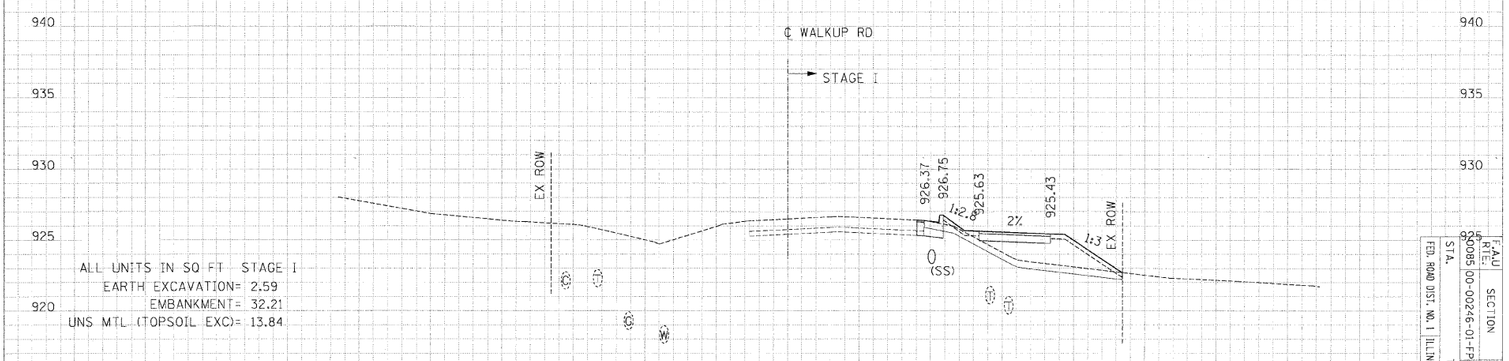

ALL UNITS IN SQ FT STAGE 1
EARTH EXCAVATION= 2.59
EMBANKMENT= 32.21
UNS MTL (TOPSOIL EXC)= 13.84

73+00.00

PROPOSED CROSS-SECTIONS: WALKUP ROAD

F.A.U. RTE.	SECTION	COUNTY	TOTAL SHEETS	SHEET NO.
9209	95-00216-01-FP	MCHENRY	236	191

FED. ROAD DIST. NO. 1 | ILLINOIS | FED. AID PROJECT
STA. TO STA.
CONTRACT NO: 63266