| ORIGINAL SURVEY | | BY | DATE |
|---|---|---|---|
| | SURVEYED | | |
| | PLOTTED | | |
| NOTE BOOK | TEMPLATE | | |
| | AREAS | | |
| NO. | AREAS CHECKED | | |

| FINAL SURVEY | | BY | DATE |
|---|---|---|---|
| | SURVEYED | | |
| | PLOTTED | | |
| NOTE BOOK | TEMPLATE | | |
| | AREAS | | |
| NO. | AREAS CHECKED | | |

..\ALT00@A.DGN, ..\TP000@R.DGN, ..\RDW00@R5.DGN, ..\ROW00@RA.DGN, ..\DRA00@K.DGN, ..\SCR00@X9.DGN, ..\RDW00@XA.DGN, ..\ROW00@RB.DGN, ..\UT_00@RN.DGN, ..\UT_00@RN.DGN, ..\UTL00@RNORIGINAL.DGN, ..\XSC00@X8_WETLANDS.DGN
8-4-2009, 15:05:43 T:\DOCUMENT\93\0003\CIVIL\DGN\XSC00@XI.DGN STANKRJ

NOTE: THE EXCACT LOCATION AND ELEVATION OF EXISTING STRUCTURES, UTILITIES, AND PIPING SHALL BE VERIFIED IN THE FIELD BY THE CONTRACTOR.

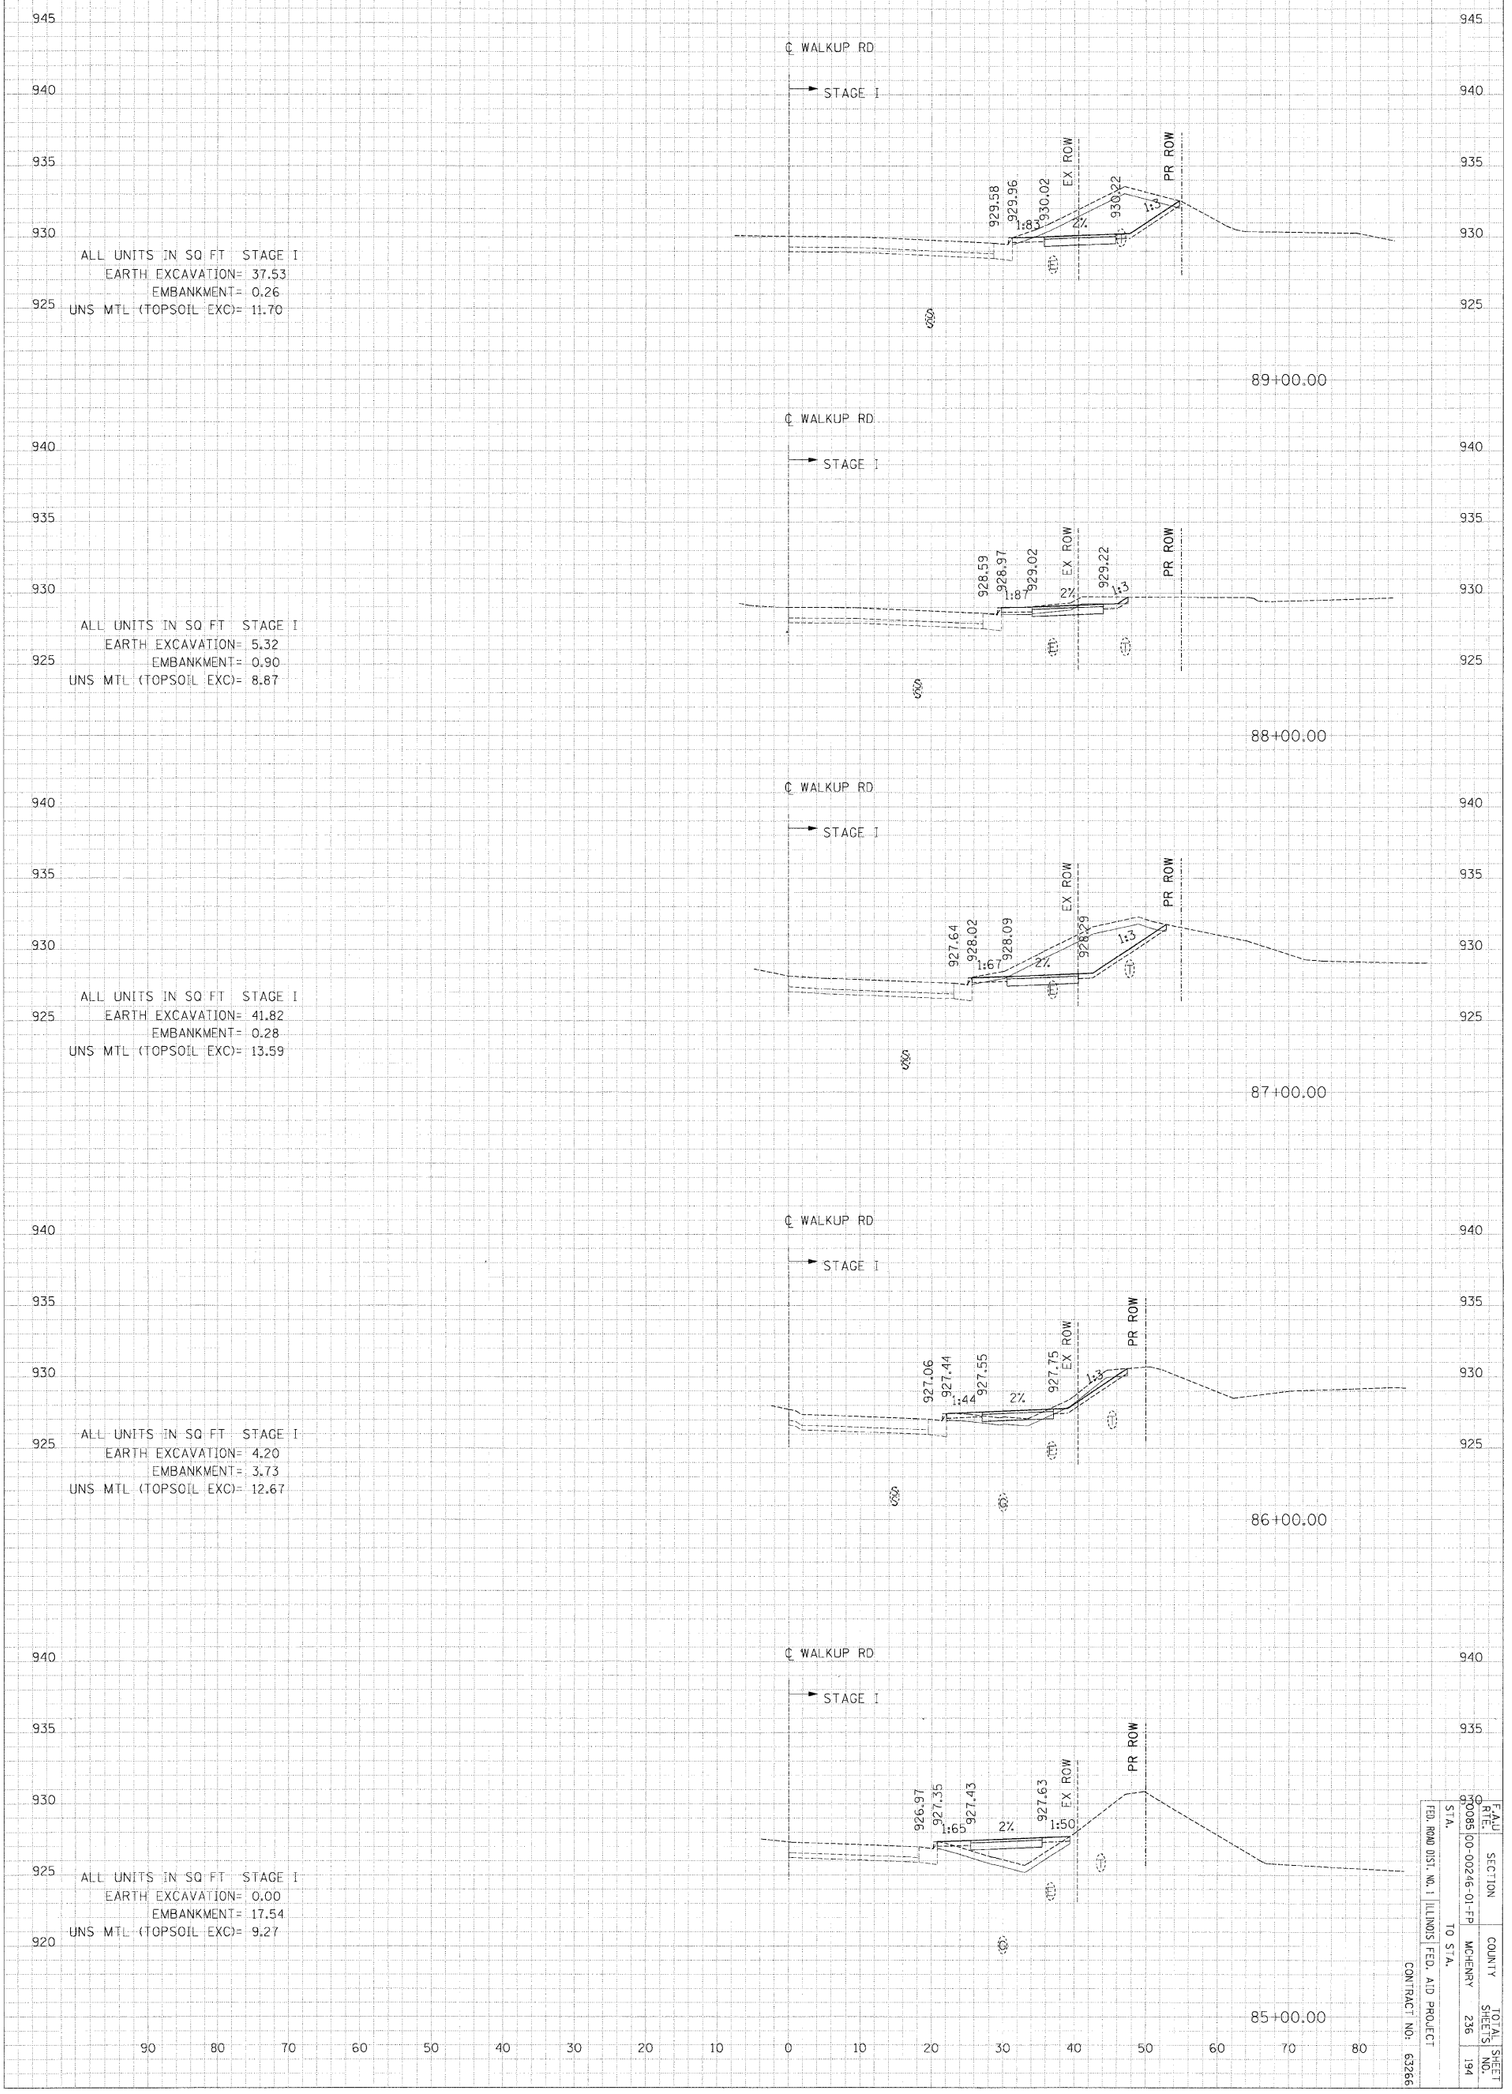


PROPOSED CROSS-SECTIONS: WALKUP ROAD

| F.A.U. RTE. | SECTION | COUNTY | TOTAL SHEETS | SHEET NO. |
|---|---|---|---|---|
| 20085 | 00-0026-01-FP | MCHENRY | 236 | 194 |
| FED. ROAD DIST. NO. 1 | ILLINOIS FED. AID PROJECT | | | |
| STA. | TO STA. | | | |
| CONTRACT NO: 63266 | | | | |