ORIGINAL SURVEY		BY	DATE
	SURVEYED		
	PLOTTED		
NOTE BOOK	TEMPLATE		
	AREAS		
NO.	AREAS CHECKED		

FINAL SURVEY		BY	DATE
	SURVEYED		
	PLOTTED		
NOTE BOOK	TEMPLATE		
	AREAS		
NO.	AREAS CHECKED		

..\ALT00#0A.DGN, ..\TP000#RL0GN, ..\RDW00#R5.DGN, ..\ROW00#RA.DGN, ..\DRA00#0K.DGN, ..\SCR00#X9.DGN, ..\RDW00#XA.DGN, ..\ROW00#RB.DGN, ..\UTL00#RN.DGN, ..\UTL00#RN.DGN, ..\UTL00#RNORIGINAL.DGN, ..\XSC00#X8_WETLANDS.DGN, ..\ROW00#RB.DGN, ..\SUR00_3R.DGN
11-30-2009, 9:30:32 T:\DOCUMENT\93100003\CIVIL\DGN\XSC00#XL.DGN STANKIRJ
1 2 

NOTE: THE EXCACT LOCATION AND ELEVATION OF EXISTING STRUCTURES, UTILITIES, AND PIPING SHALL BE VERIFIED IN THE FIELD BY THE CONTRACTOR.

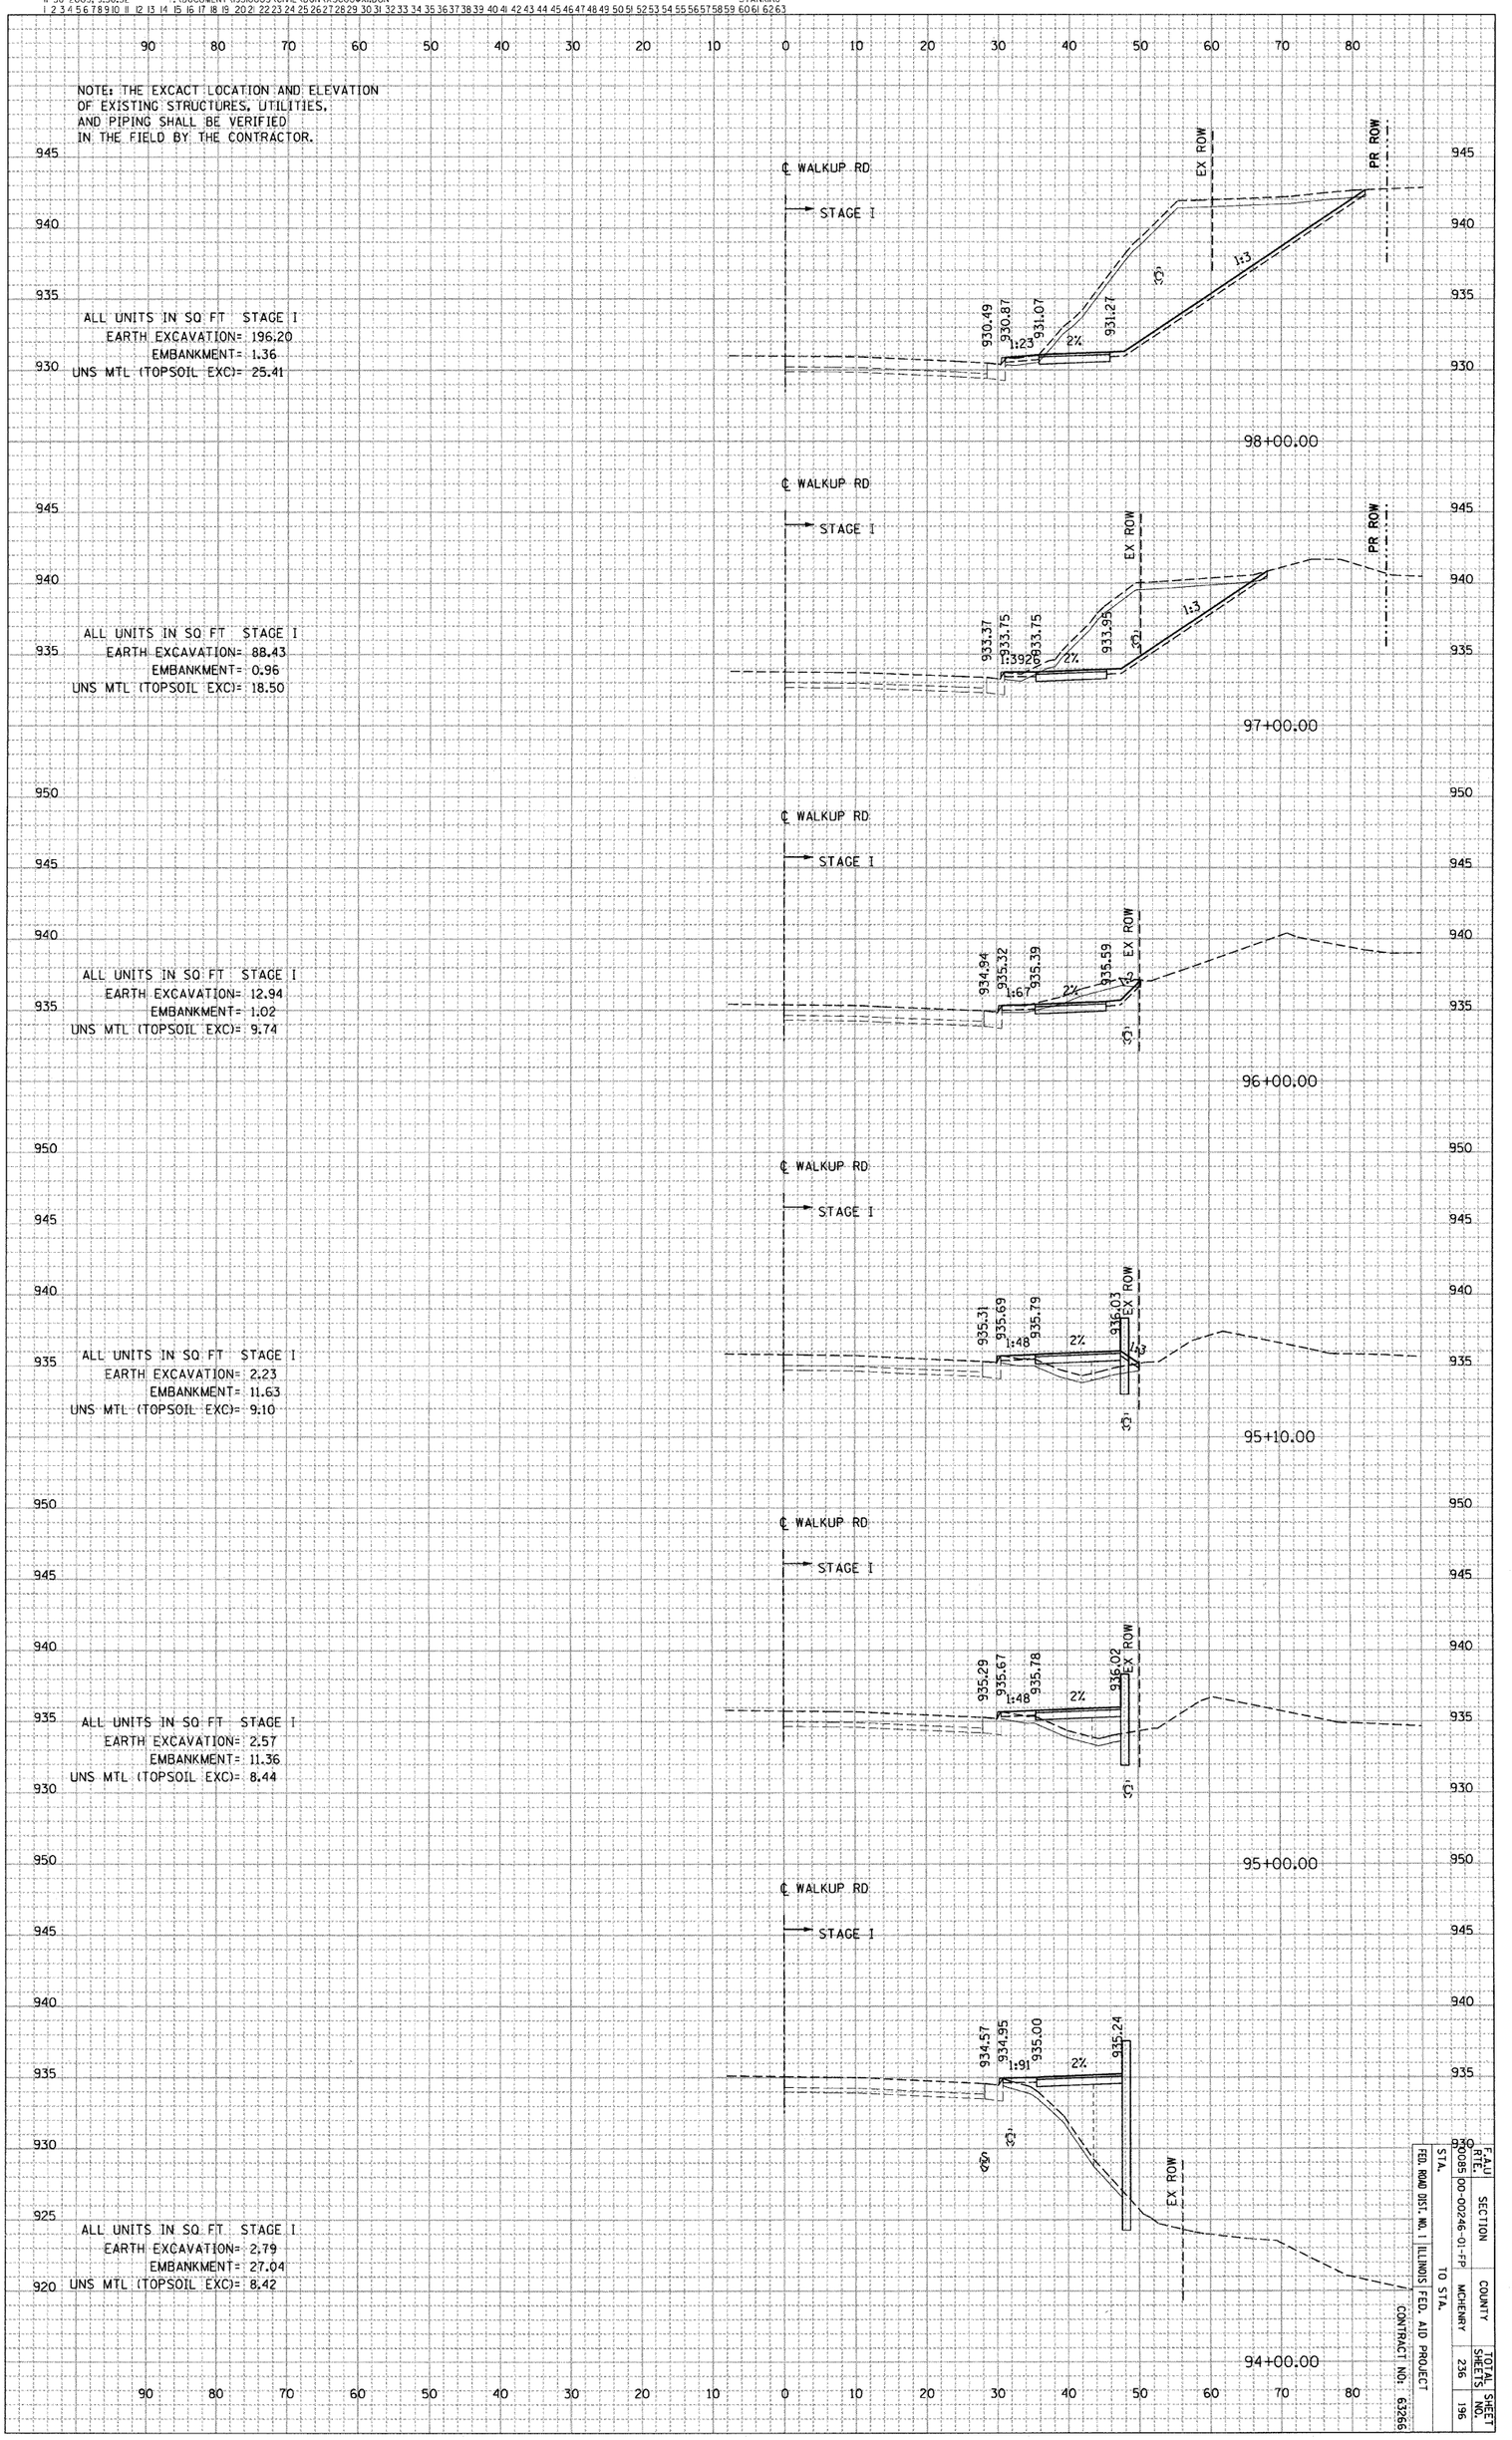

PROPOSED CROSS-SECTIONS: WALKUP ROAD

F.A.U. RTE.	SECTION	COUNTY	TOTAL SHEETS	SHEET NO.
00085	00-00246-01-FP	MCHENRY	236	196
FED. ROAD DIST. NO.	ILLINOIS	FED. AID PROJECT		
STA.	TO STA.	CONTRACT NO: 63266		