F.A.U RTE.	SECTION	COUNTY	TOTAL SHEETS	SHEET NO.
0085	00-00246-01-FP	MCHENRY	236	200
STA.	TO STA.			
FED. ROAD DIST. NO. 1	ILLINOIS	FED. AID PROJECT		
		CONTRACT NO: 63266		

FINAL SURVEY		BY	DATE
NOTE BOOK	SURVEYED		
	PLOTTED		
	TEMPLATE		
	AREAS		
NO.	AREAS CHECKED		

ORIGINAL SURVEY		BY	DATE
NOTE BOOK	SURVEYED		
	PLOTTED		
	TEMPLATE		
	AREAS		
NO.	AREAS CHECKED		

..\ALTOO$QA.DGN, ..\TPOOO$RI.DGN, ..\RDWOO$R5.DGN, ..\ROWOO$RA.DGN, ..\DRAOO$QK.DGN, ..\SCROO$X9.DGN, ..\RDWOO$XA.DGN, ..\ROWOO$RB.DGN, ..\UTLOO$RN.DGN, ..\UTLOO$RN.DGN, ..\UTLOO$RNORIGINAL.DGN, ..\XSCOO$X8_WETLANDS.DGN
8-14-2009, 15:06:46 T:\DOCUMENT\9310003\CIVIL\DGN\XSCOO$XI.DGN STANKIRJ
1 2 

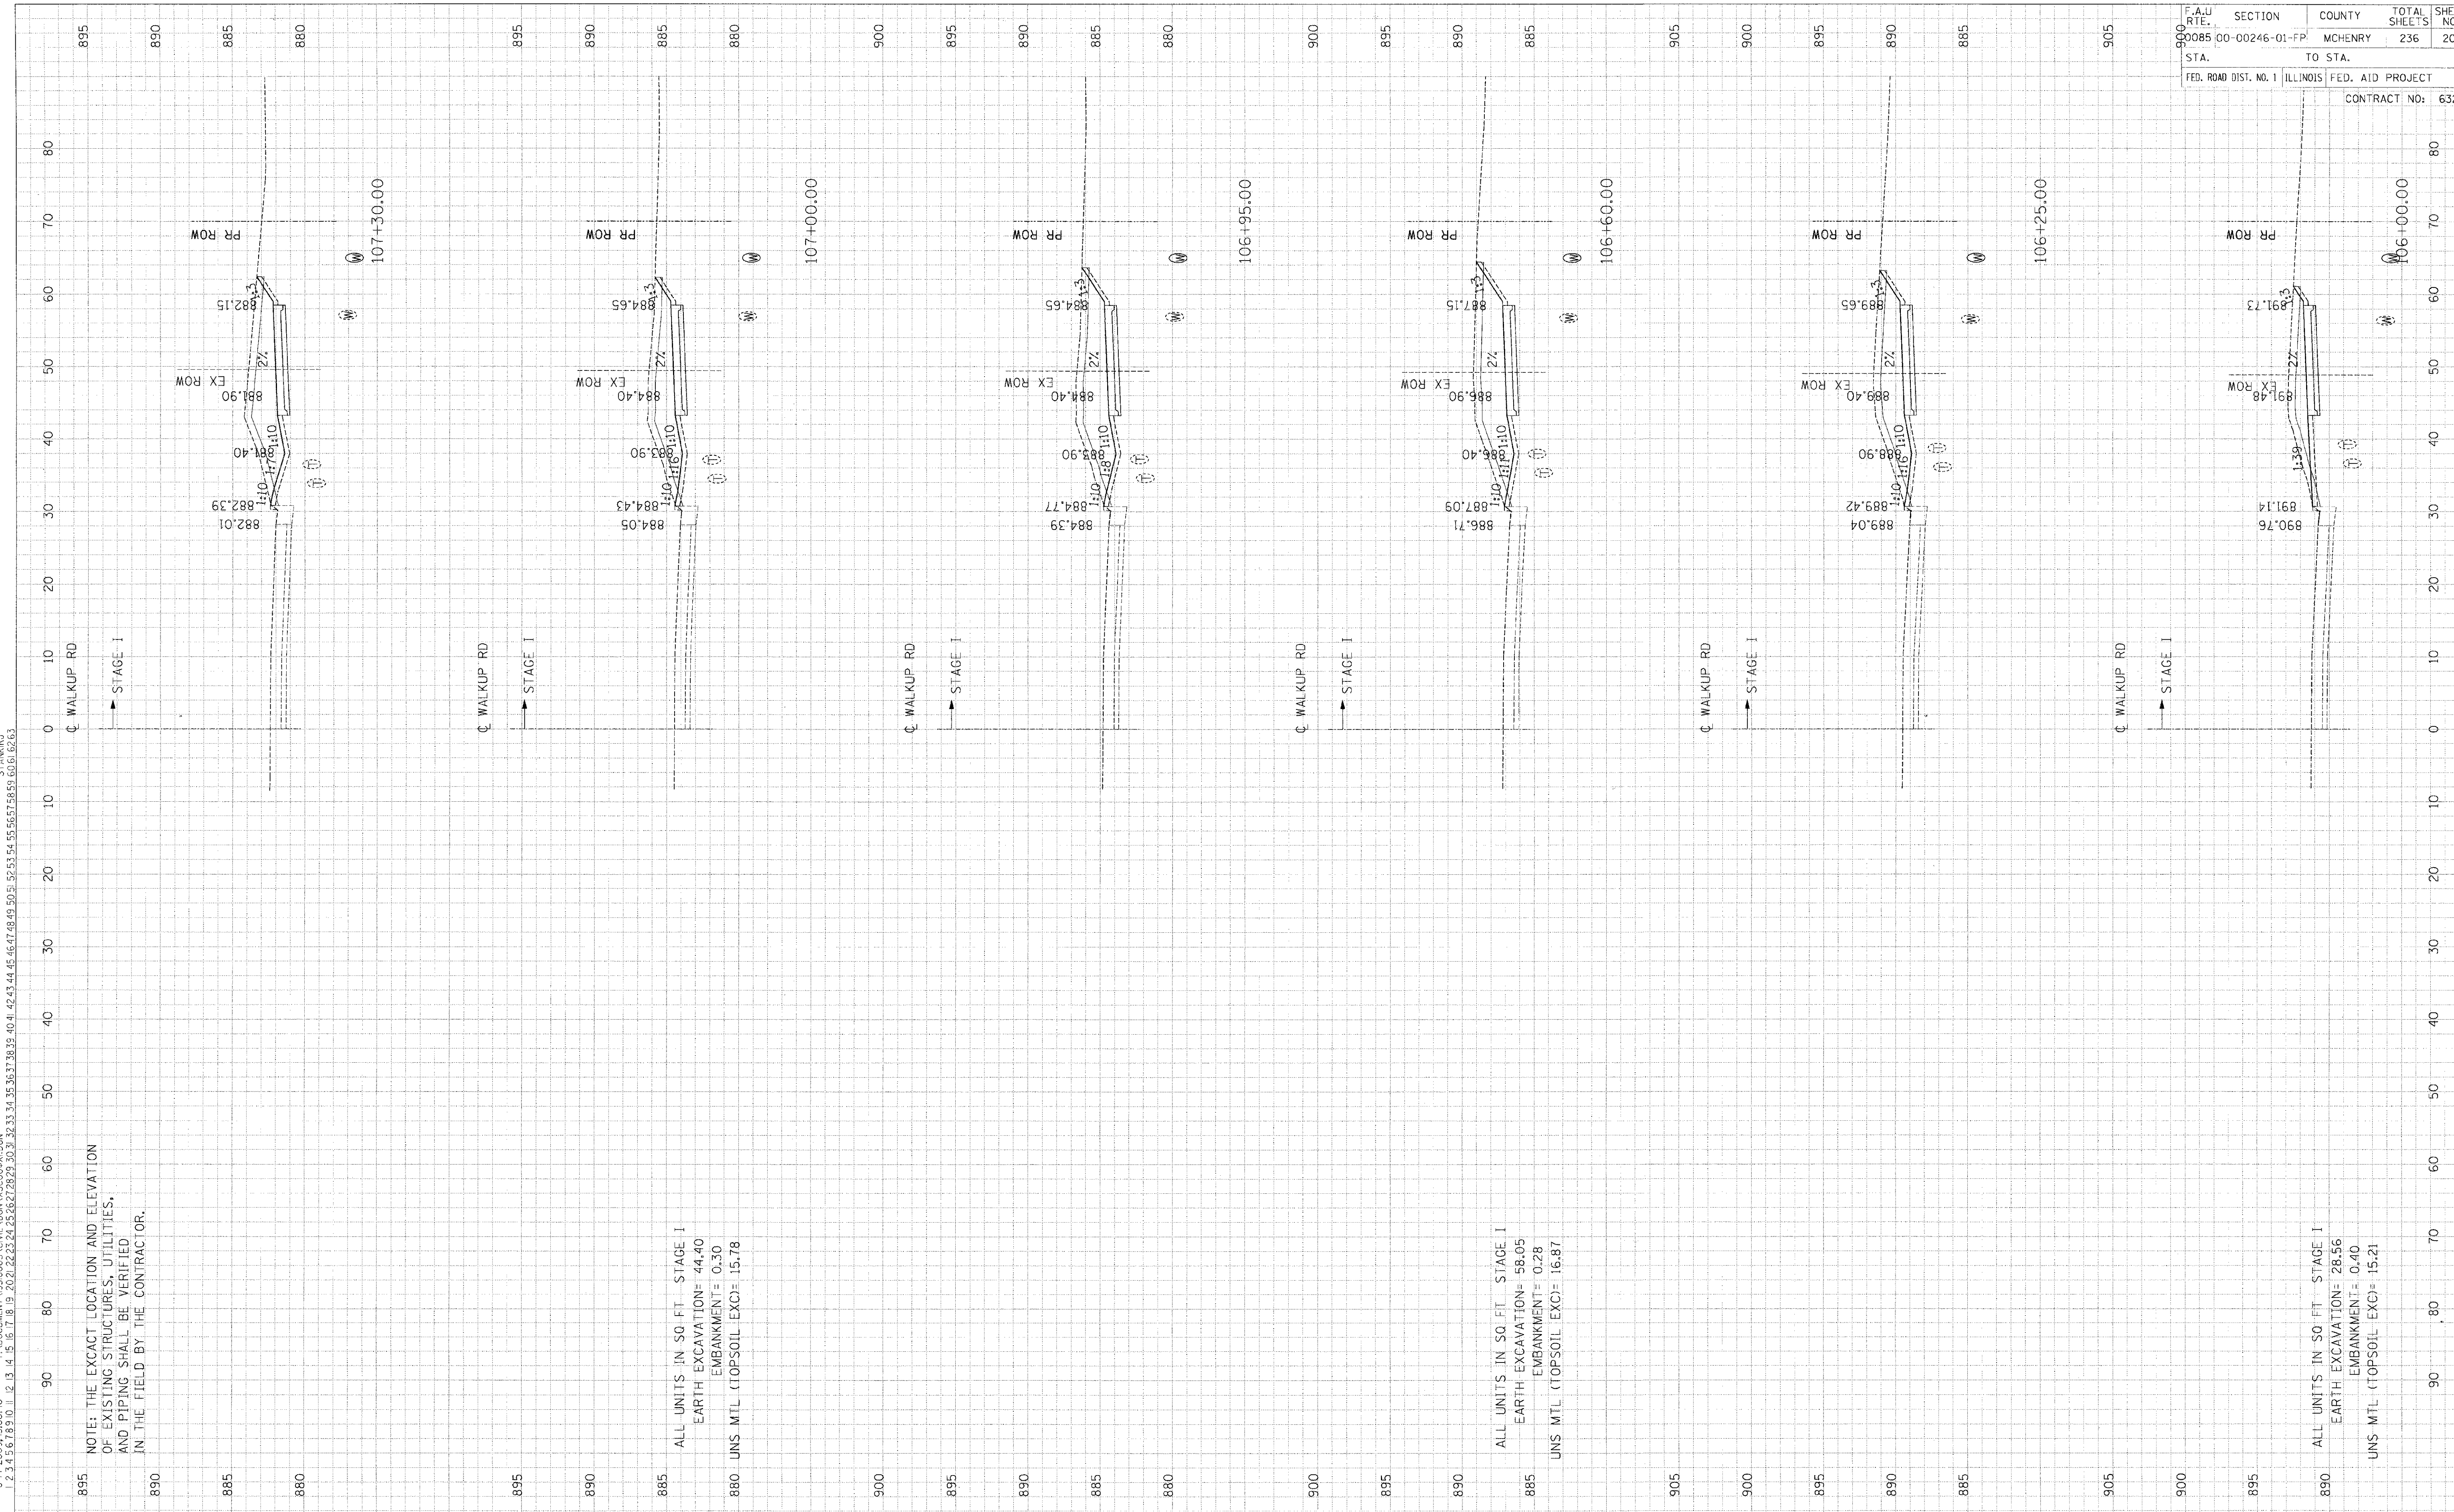

NOTE: THE EXCACT LOCATION AND ELEVATION
OF EXISTING STRUCTURES, UTILITIES,
AND PIPING SHALL BE VERIFIED
IN THE FIELD BY THE CONTRACTOR.

ALL UNITS IN SQ FT STAGE I
EARTH EXCAVATION= 44.40
EMBANKMENT= 0.30
UNS MTL (TOPSOIL EXC)= 15.78

ALL UNITS IN SQ FT STAGE I
EARTH EXCAVATION= 58.05
EMBANKMENT= 0.28
UNS MTL (TOPSOIL EXC)= 16.87

ALL UNITS IN SQ FT STAGE I
EARTH EXCAVATION= 28.56
EMBANKMENT= 0.40
UNS MTL (TOPSOIL EXC)= 15.21

PROPOSED CROSS-SECTIONS: WALKUP ROAD