ORIGINAL SURVEY		BY	DATE
	SURVEYED		
	PLOTTED		
NOTE BOOK	TEMPLATE		
	AREAS		
NO.	AREAS CHECKED		

FINAL SURVEY		BY	DATE
	SURVEYED		
	PLOTTED		
NOTE BOOK	TEMPLATE		
	AREAS		
NO.	AREAS CHECKED		

..\ALT00@0A.DGN, ..\ PD00@R.DGN, ..\RDW00@R5.DGN, ..\ROW00@RA.DGN, ..\DRA00@0K.DGN, ..\SCR00@X9.DGN, ..\RDW00@XA.DGN, ..\ROW00@RB.DGN, ..\UTL00@RN.DGN, ..\UTL00@RN.DGN, ..\UTL00@RNORIGINAL.DGN, ..\XSC00@X8_WETLANDS.DGN
8-14-2009, 15:07:44 T:\DOCUMENT\9300003\CIVIL\DGN\XSC00@X0.DGN STANKIRJ

NOTE: THE EXCACT LOCATION AND ELEVATION OF EXISTING STRUCTURES, UTILITIES, AND PIPING SHALL BE VERIFIED IN THE FIELD BY THE CONTRACTOR.

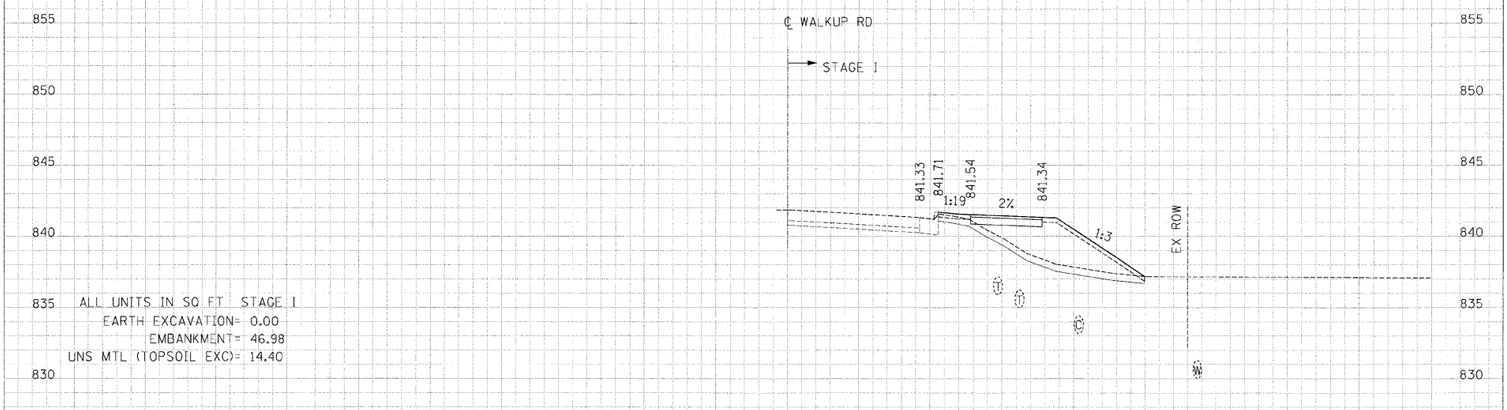

ALL UNITS IN SQ FT STAGE 1
EARTH EXCAVATION= 0.00
EMBANKMENT= 46.98
UNS MTL (TOPSOIL EXC)= 14.40

119+00.00

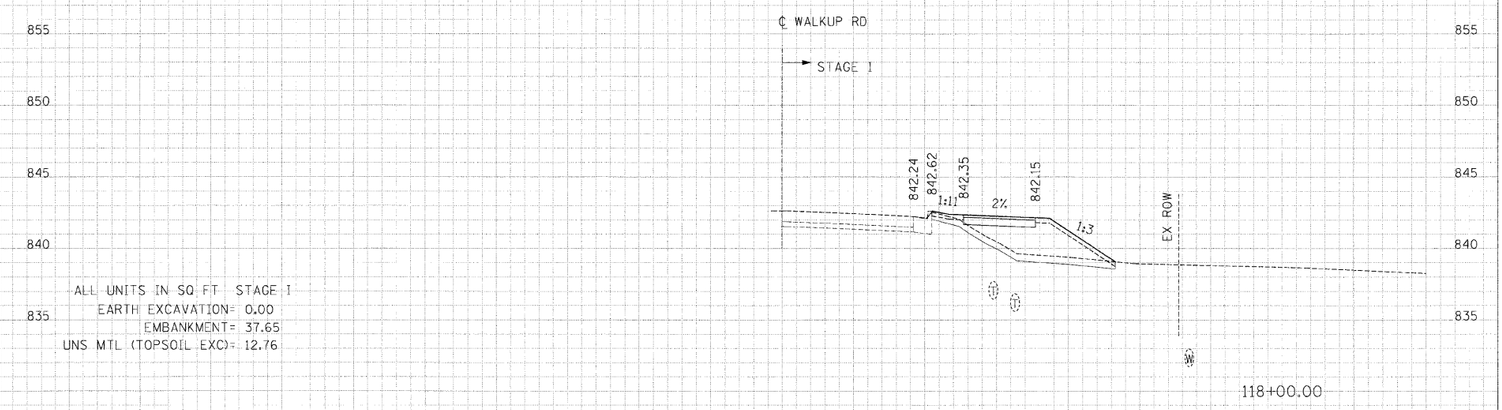

ALL UNITS IN SQ FT STAGE 1
EARTH EXCAVATION= 0.00
EMBANKMENT= 37.65
UNS MTL (TOPSOIL EXC)= 12.76

118+00.00

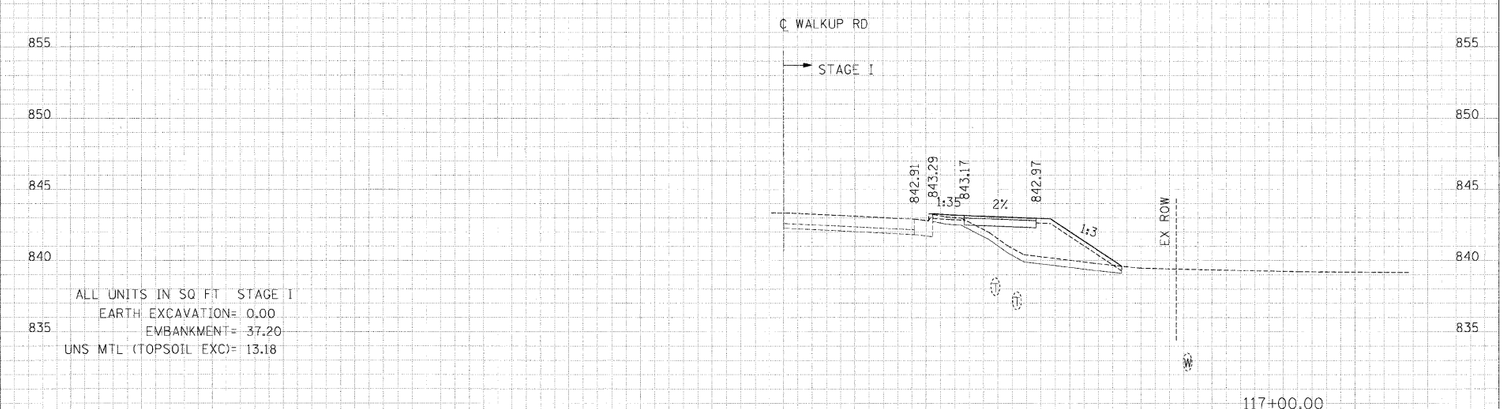

ALL UNITS IN SQ FT STAGE 1
EARTH EXCAVATION= 0.00
EMBANKMENT= 37.20
UNS MTL (TOPSOIL EXC)= 13.18

117+00.00

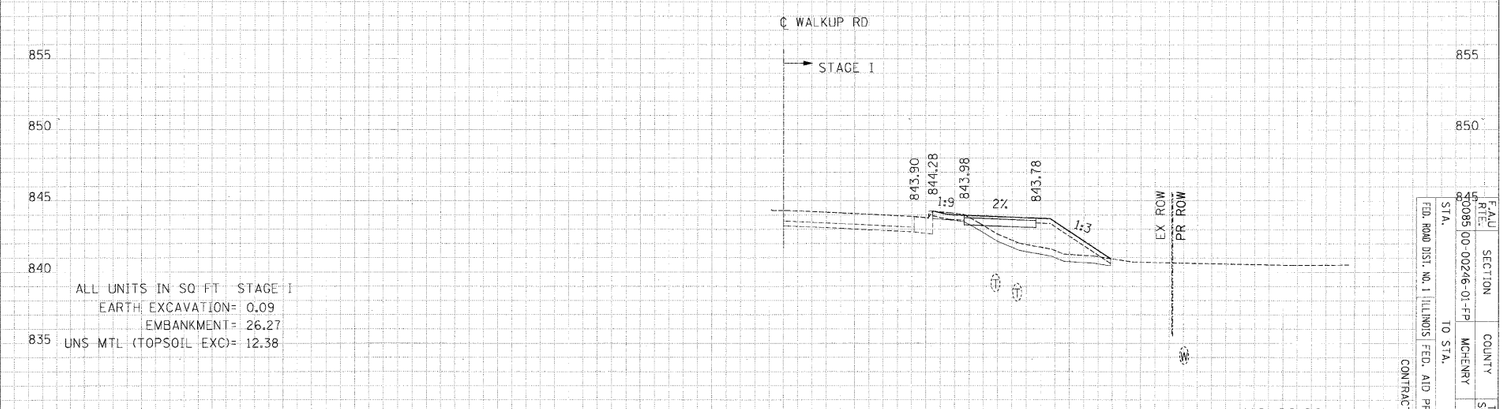

ALL UNITS IN SQ FT STAGE 1
EARTH EXCAVATION= 0.09
EMBANKMENT= 26.27
UNS MTL (TOPSOIL EXC)= 12.38

116+00.00

PROPOSED CROSS-SECTIONS: WALKUP ROAD

F.A.U. RTE.	SECTION	COUNTY	TOTAL SHEETS	SHEET NO.
8405	2085.00-00246-01-FP	MCHENRY	236	204

FED. ROAD DIST. NO. 1 ILLINOIS FED. AID PROJECT
STA. TO STA.
CONTRACT NO: 63266