ORIGINAL SURVEY		BY	DATE
	SURVEYED		
	PLOTTED		
NOTE BOOK	TEMP. ATF		
	AREAS		
NO.	AREAS CHECKED		

FINAL SURVEY		BY	DATE
	SURVEYED		
	PLOTTED		
NOTE BOOK	TEMPLATE		
	AREAS		
NO.	AREAS CHECKED		

..\ALT00@QA.DGN, ..\TP000@RL.DGN, ..\RDW00@RS.DGN, ..\ROW00@RA.DGN, ..\DRA00@DK.DGN, ..\SCR00@X9.DGN, ..\RDW00@XA.DGN, ..\ROW00@RB.DGN, ..\UTL00@RN.DGN, ..\UTL00@RN.DGN, ..\UTL00@RNORIGINAL.DGN, ..\XSC00@X8.WETLANDS.DGN
8-14-2009, 15:08:37 F:\DOCUMENT\V930003\CIVIL\DGN\XSC00@XI.DGN STANKIRJ
1 2 

NOTE: THE EXCACT LOCATION AND ELEVATION OF EXISTING STRUCTURES, UTILITIES, AND PIPING SHALL BE VERIFIED IN THE FIELD BY THE CONTRACTOR.

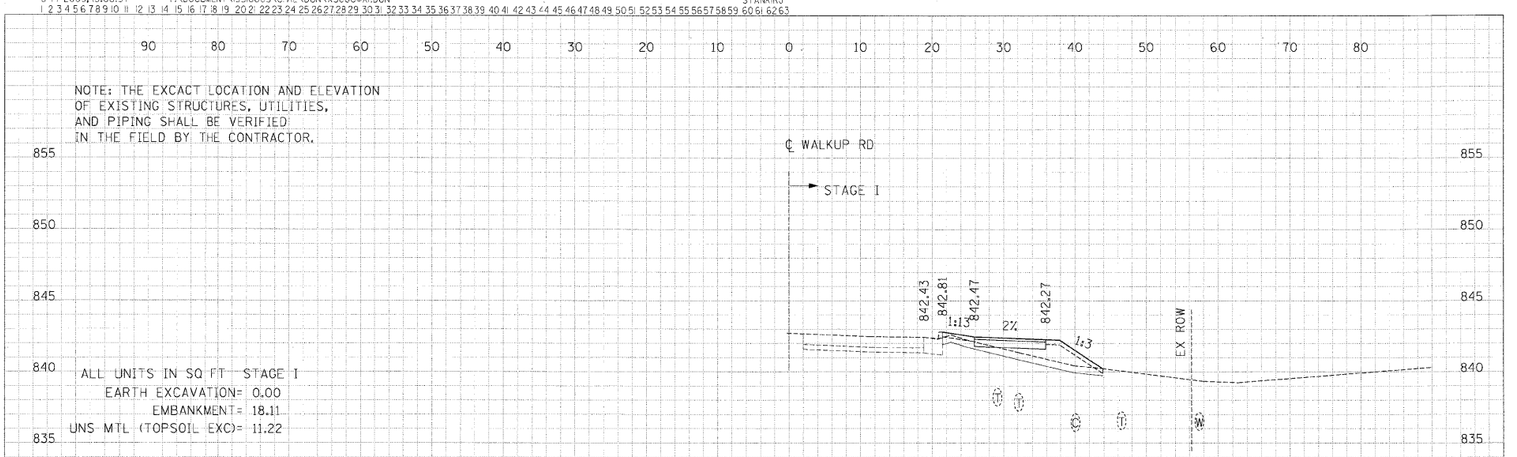

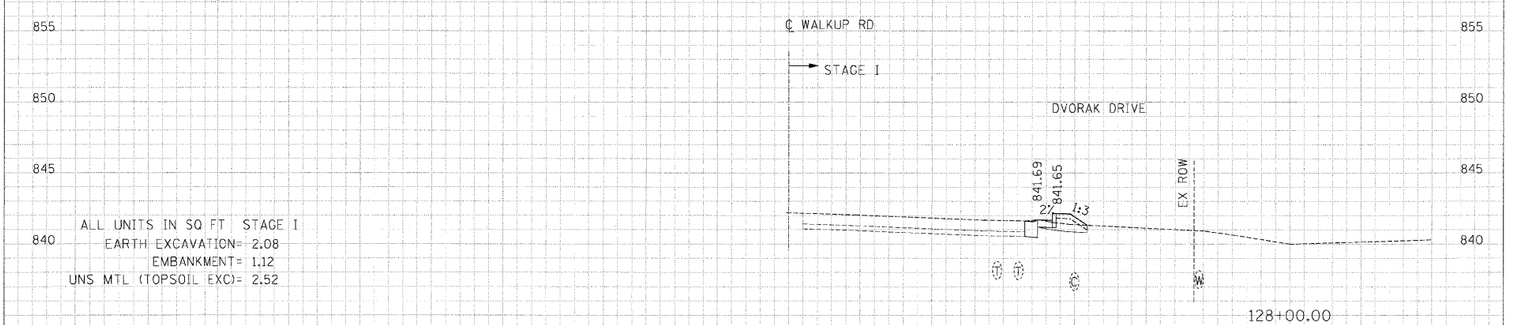

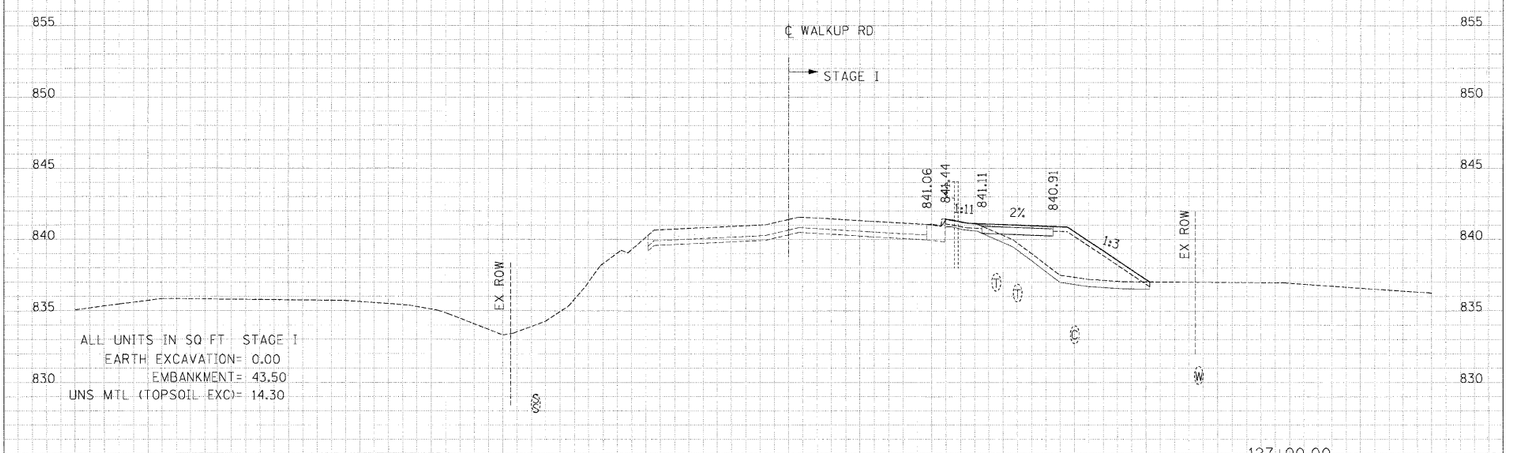

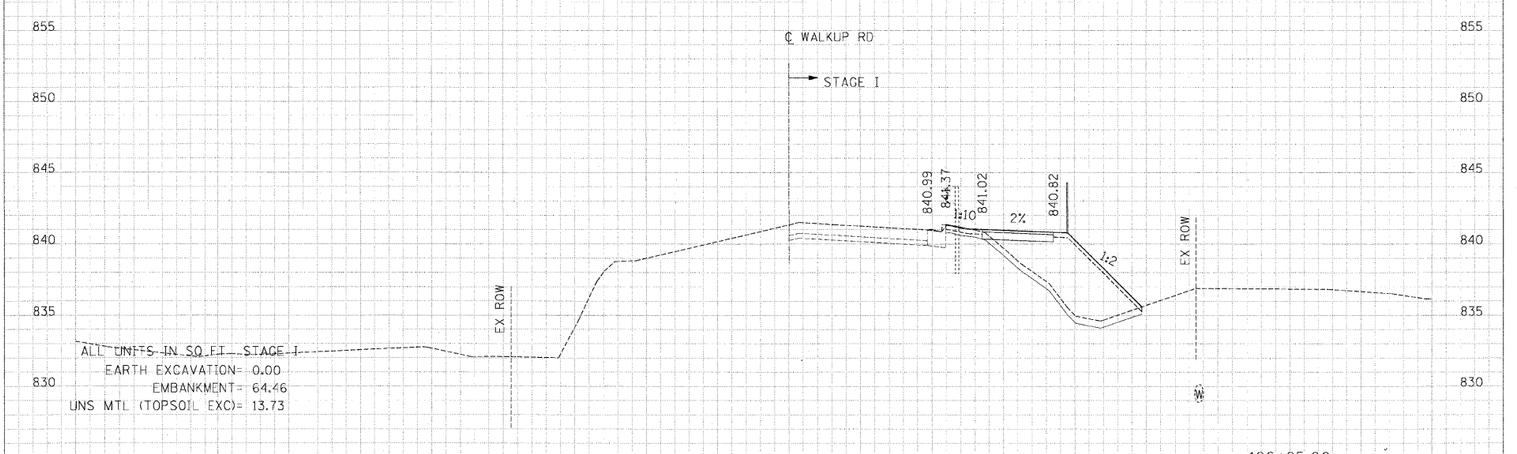

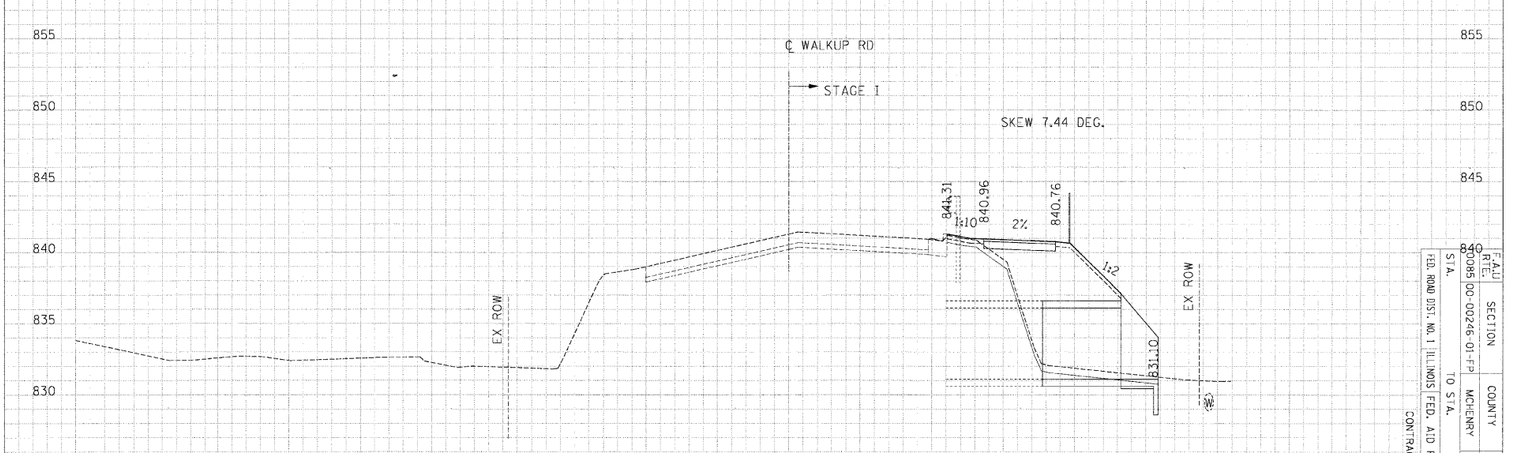

F.A.U. RTE.	SECTION	COUNTY	TOTAL SHEETS	SHEET NO.
0085	00-0246-01-FP	MCHENRY	236	207

FED. ROAD DIST. NO. 1 ILLINOIS FED. AID PROJECT
STA. TO STA.
CONTRACT NO: 63266

PROPOSED CROSS-SECTIONS: WALKUP ROAD