ORIGINAL SURVEY		BY	DATE
	SURVEYED		
	PLOTTED		
NOTE BOOK	TEMPLATE		
	AREAS		
NO.	AREAS CHECKED		

FINAL SURVEY		BY	DATE
	SURVEYED		
	PLOTTED		
NOTE BOOK	TEMPLATE		
	AREAS		
NO.	AREAS CHECKED		

..\ALTC09@A.DGN, ..\TP00@$RL.DGN, ..\RDW00@$R5.DGN, ..\ROW00@$RA.DGN, ..\DRA00@$K.DGN, ..\SCR00@$X9.DGN, ..\RDW00@$XA.DGN, ..\ROW00@$RB.DGN, ..\UTL00@$RN.DGN, ..\UTL00@$RN.DGN, ..\UTL00@$RNORIGINAL.DGN
8-14-2009, 15:09:44 T:\DOCUMENT\193\0003\CIVIL\DGN\XSC00@XB.DGN STANKIRJ

NOTE: THE EXCACT LOCATION AND ELEVATION OF EXISTING STRUCTURES, UTILITIES, AND PIPING SHALL BE VERIFIED IN THE FIELD BY THE CONTRACTOR.

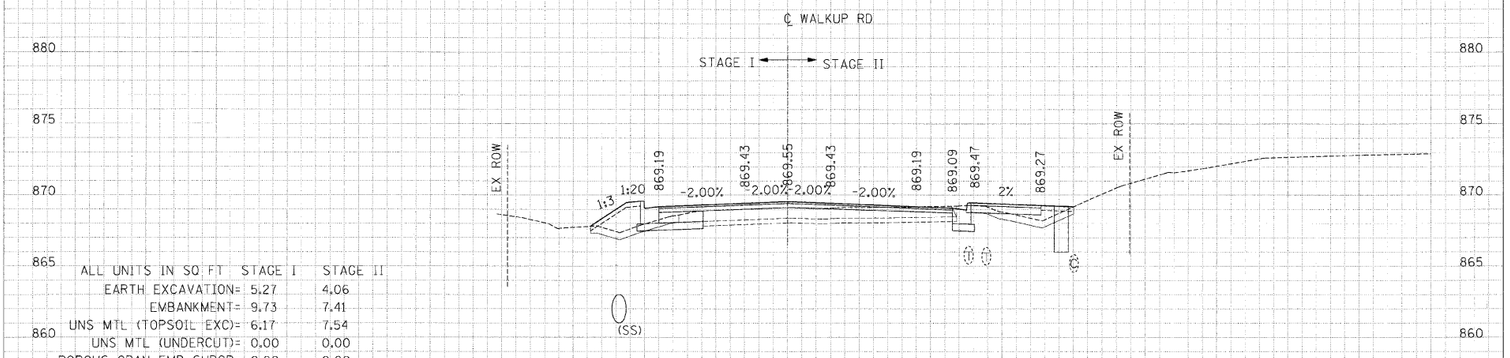

ALL UNITS IN SQ FT	STAGE I	STAGE II
EARTH EXCAVATION=	5.27	4.06
EMBANKMENT=	9.73	7.41
UNS MTL (TOPSOIL EXC)=	6.17	7.54
UNS MTL (UNDERCUT)=	0.00	0.00
POROUS GRAN EMB SUBGR=	0.00	0.00

142+00.00

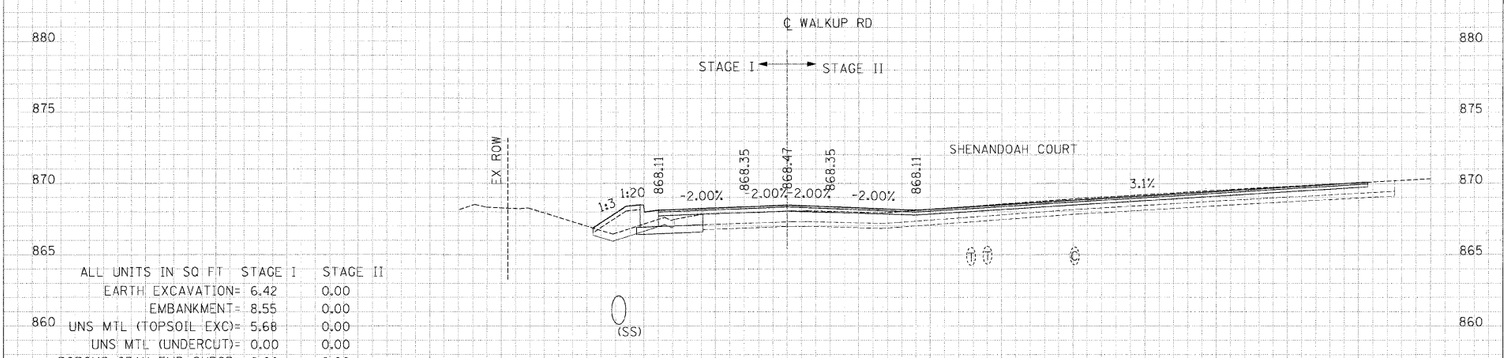

ALL UNITS IN SQ FT	STAGE I	STAGE II
EARTH EXCAVATION=	6.42	0.00
EMBANKMENT=	8.55	0.00
UNS MTL (TOPSOIL EXC)=	5.68	0.00
UNS MTL (UNDERCUT)=	0.00	0.00
POROUS GRAN EMB SUBGR=	0.00	0.00

141+57.83

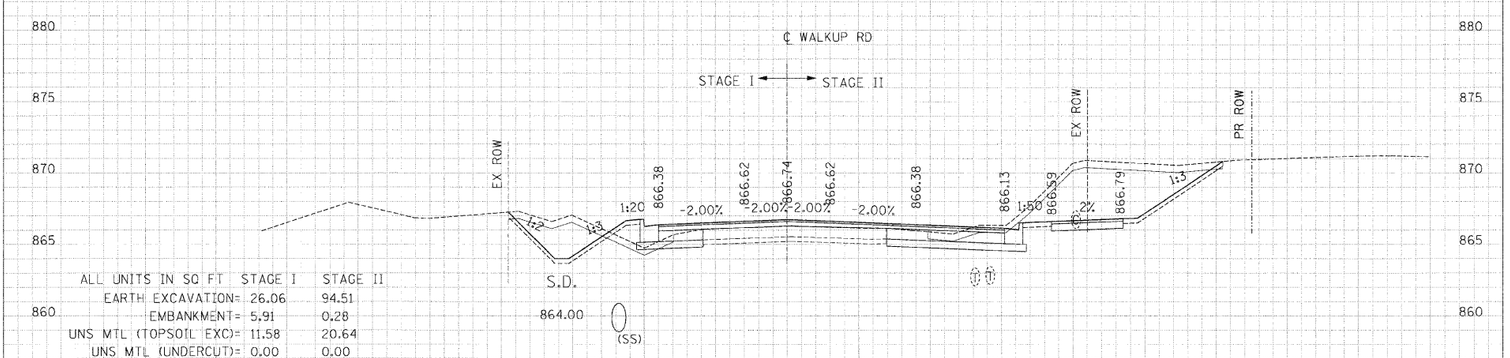

ALL UNITS IN SQ FT	STAGE I	STAGE II
EARTH EXCAVATION=	26.06	94.51
EMBANKMENT=	5.91	0.28
UNS MTL (TOPSOIL EXC)=	11.58	20.64
UNS MTL (UNDERCUT)=	0.00	0.00
POROUS GRAN EMB SUBGR=	0.00	0.00

141+00.00

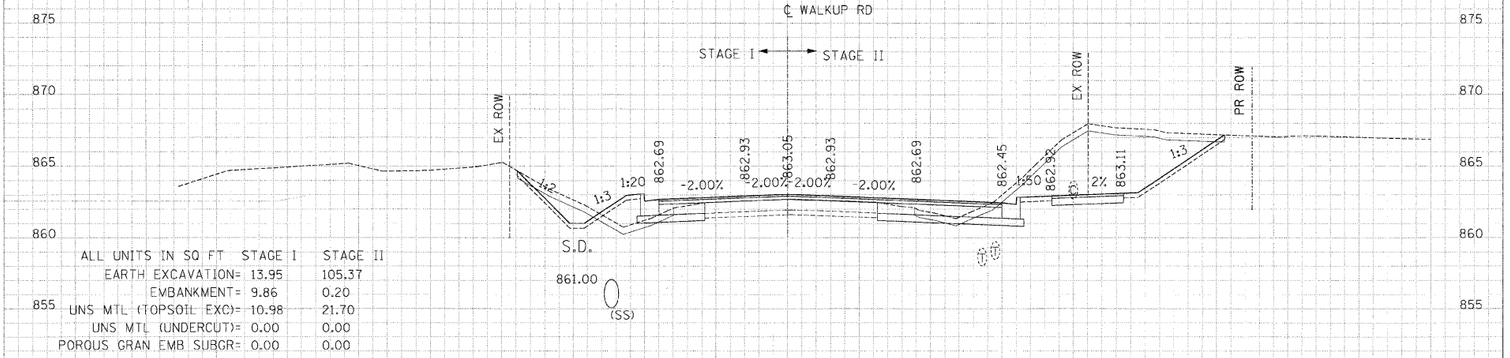

ALL UNITS IN SQ FT	STAGE I	STAGE II
EARTH EXCAVATION=	13.95	105.37
EMBANKMENT=	9.86	0.20
UNS MTL (TOPSOIL EXC)=	10.98	21.70
UNS MTL (UNDERCUT)=	0.00	0.00
POROUS GRAN EMB SUBGR=	0.00	0.00

140+00.00

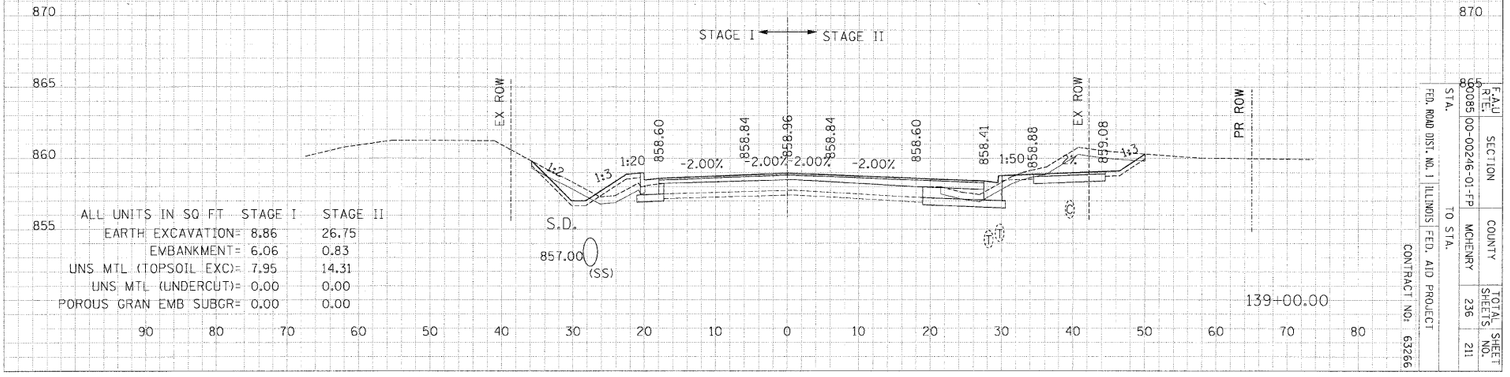

ALL UNITS IN SQ FT	STAGE I	STAGE II
EARTH EXCAVATION=	8.86	26.75
EMBANKMENT=	6.06	0.83
UNS MTL (TOPSOIL EXC)=	7.95	14.31
UNS MTL (UNDERCUT)=	0.00	0.00
POROUS GRAN EMB SUBGR=	0.00	0.00

139+00.00

PROPOSED CROSS-SECTIONS: WALKUP ROAD

F.A.U. RTE.	SECTION	COUNTY	TOTAL SHEETS	SHEET NO.
2085	00-00246-01-FP	MCHENRY	236	211
FED. ROAD DIST. NO. 1	ILLINOIS FED. AID PROJECT			
STA.	TO STA.	CONTRACT NO: 63266		