ORIGINAL SURVEY		BY	DATE
	SURVEYED		
	PLOTTED		
NOTE BOOK	TEMPLATE		
	AREAS		
NO.	AREAS CHECKED		

FINAL SURVEY		BY	DATE
	SURVEYED		
	PLOTTED		
NOTE BOOK	TEMPLATE		
	AREAS		
NO.	AREAS CHECKED		

..\ALT00@QA.DGN, ..\TP000@RI.DGN, ..\ROW00@R5.DGN, ..\ROW00@RA.DGN, ..\DRA00@QK.DGN, ..\SCR00@X9.DGN, ..\ROW00@XA.DGN, ..\ROW00@RB.DGN, ..\UTL00@RN.DGN, ..\UTL00@RN.DGN, ..\UTL00@RNORGINAL.DGN
8-14-2009, 15:10:10 T:\DOCUMENT\19300003\CIVIL\DGN\XSC00@XB.DGN STANKRJ

1 2 

NOTE: THE EXCACT LOCATION AND ELEVATION OF EXISTING STRUCTURES, UTILITIES, AND PIPING SHALL BE VERIFIED IN THE FIELD BY THE CONTRACTOR.

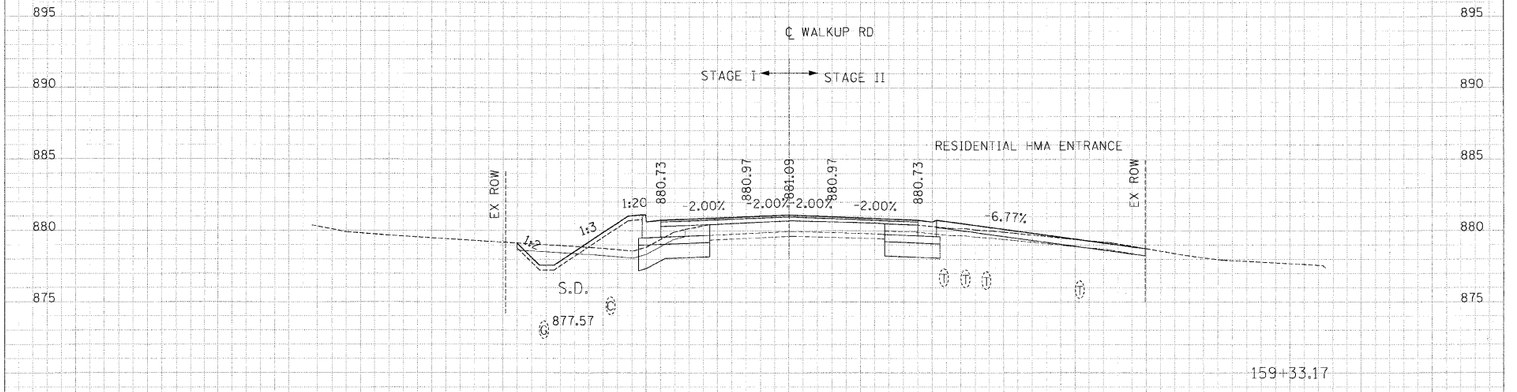

159+33.17

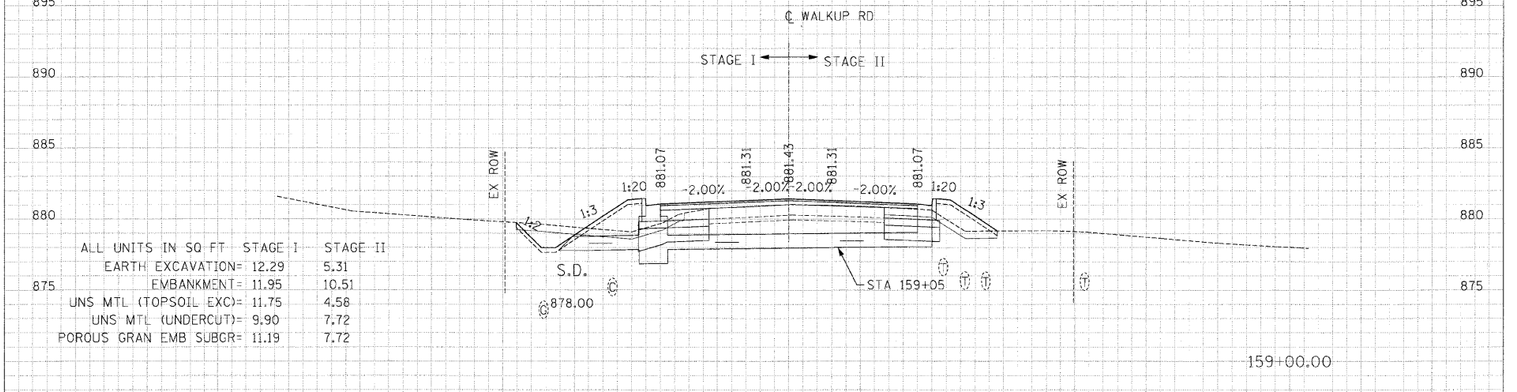

ALL UNITS IN SQ FT	STAGE I	STAGE II
EARTH EXCAVATION=	12.29	5.31
EMBANKMENT=	11.95	10.51
UNS MTL (TOPSOIL EXC)=	11.75	4.58
UNS MTL (UNDERCUT)=	9.90	7.72
POROUS GRAN EMB SUBGR=	11.19	7.72

159+00.00

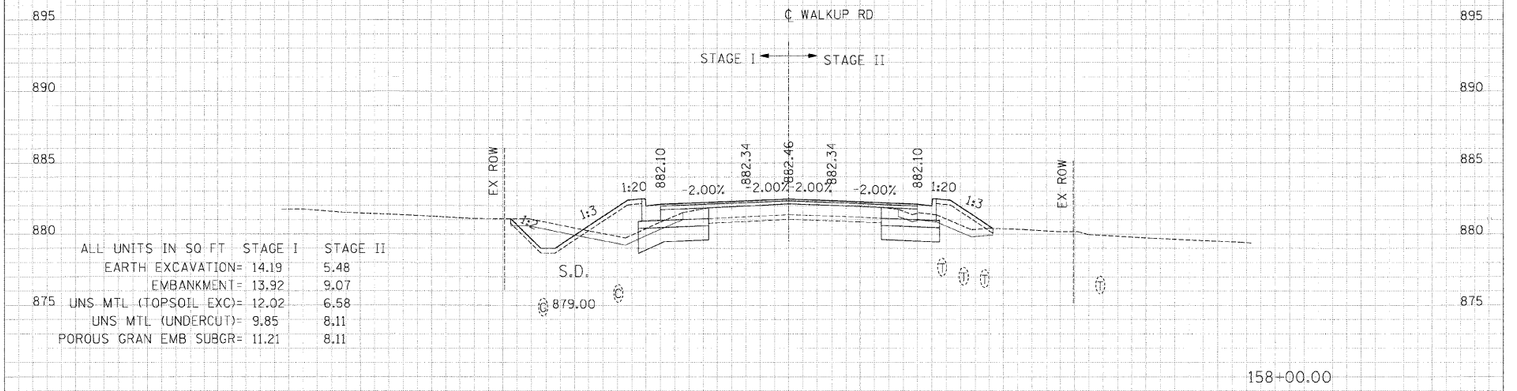

ALL UNITS IN SQ FT	STAGE I	STAGE II
EARTH EXCAVATION=	14.19	5.48
EMBANKMENT=	13.92	9.07
UNS MTL (TOPSOIL EXC)=	12.02	6.58
UNS MTL (UNDERCUT)=	9.85	8.11
POROUS GRAN EMB SUBGR=	11.21	8.11

158+00.00

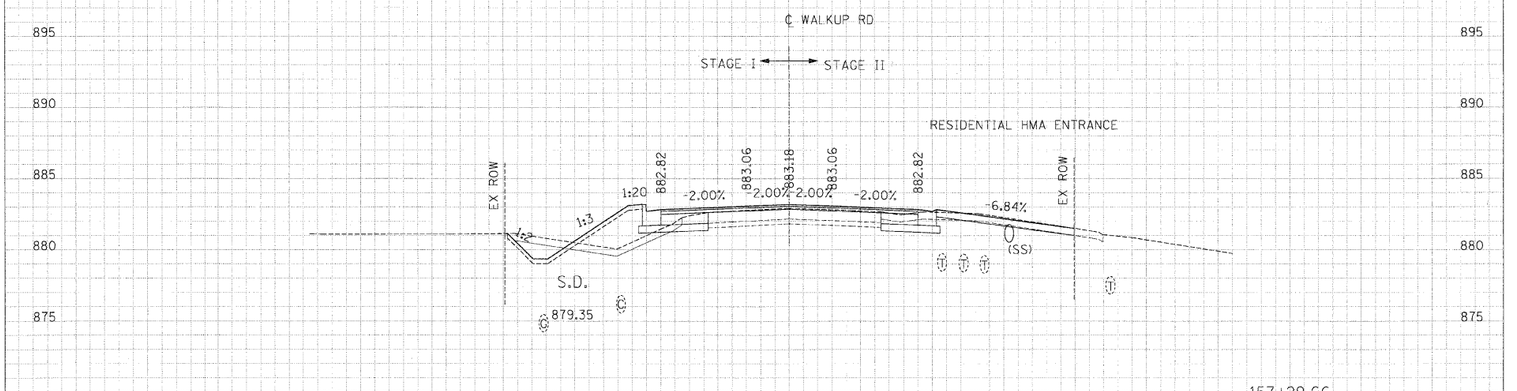

157+29.66

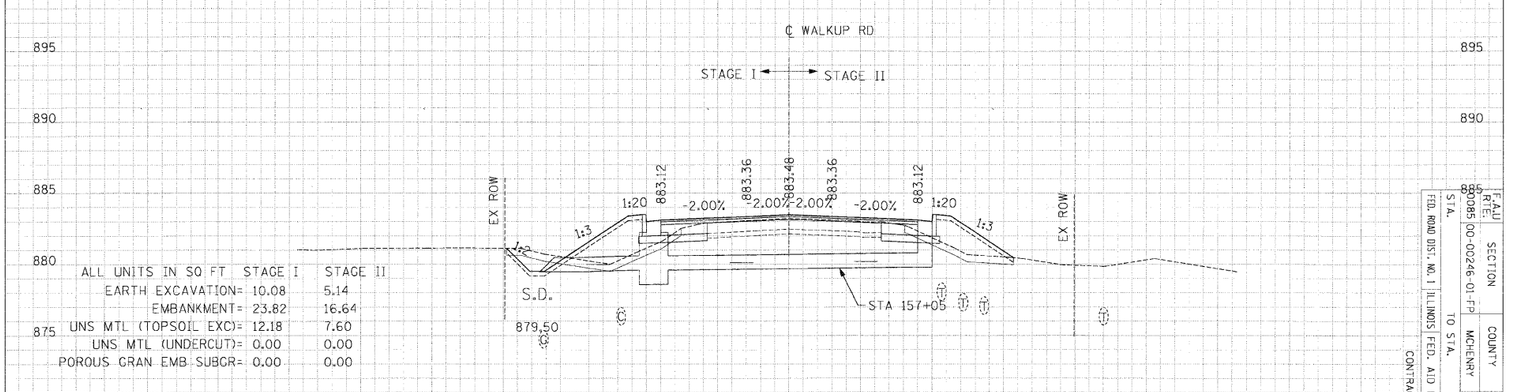

ALL UNITS IN SQ FT	STAGE I	STAGE II
EARTH EXCAVATION=	10.08	5.14
EMBANKMENT=	23.82	16.64
UNS MTL (TOPSOIL EXC)=	12.18	7.60
UNS MTL (UNDERCUT)=	0.00	0.00
POROUS GRAN EMB SUBGR=	0.00	0.00

157+00.00

PROPOSED CROSS-SECTIONS: WALKUP ROAD

F.A.U. RTE.	SECTION	COUNTY	TOTAL SHEETS	SHEET NO.
	00085-00-0246-01-FP	MCHENRY	236	215
FED. ROAD DIST. NO. 1	ILLINOIS FED. AID PROJECT	STA.	TO STA.	CONTRACT NO: 63266