ORIGINAL SURVEY		BY	DATE
	SURVEYED		
	PLOTTED		
NOTE BOOK	TEMPLATE		
	AREAS		
NO.	AREAS CHECKED		

FINAL SURVEY		BY	DATE
	SURVEYED		
	PLOTTED		
NOTE BOOK	TEMPLATE		
	AREAS		
NO.	AREAS CHECKED		

..\ALT00$QA.DGN, ..\TP000$RI.DGN, ..\RDW00$RS.DGN, ..\ROW00$RA.DGN, ..\DRA00$QK.DGN, ..\SCR00$X9.DGN, ..\RDW00$XA.DGN, ..\ROW00$RB.DGN, ..\UTL00$RN.DGN, ..\UTL00$RN.DGN, ..\UTL00$RNCRIGINAL.DGN
8-14-2009, 15:10:41 T:\DOCUMENT\193 0003\CIVIL\DGN\XSC00$XB.DGN STANKIRJ

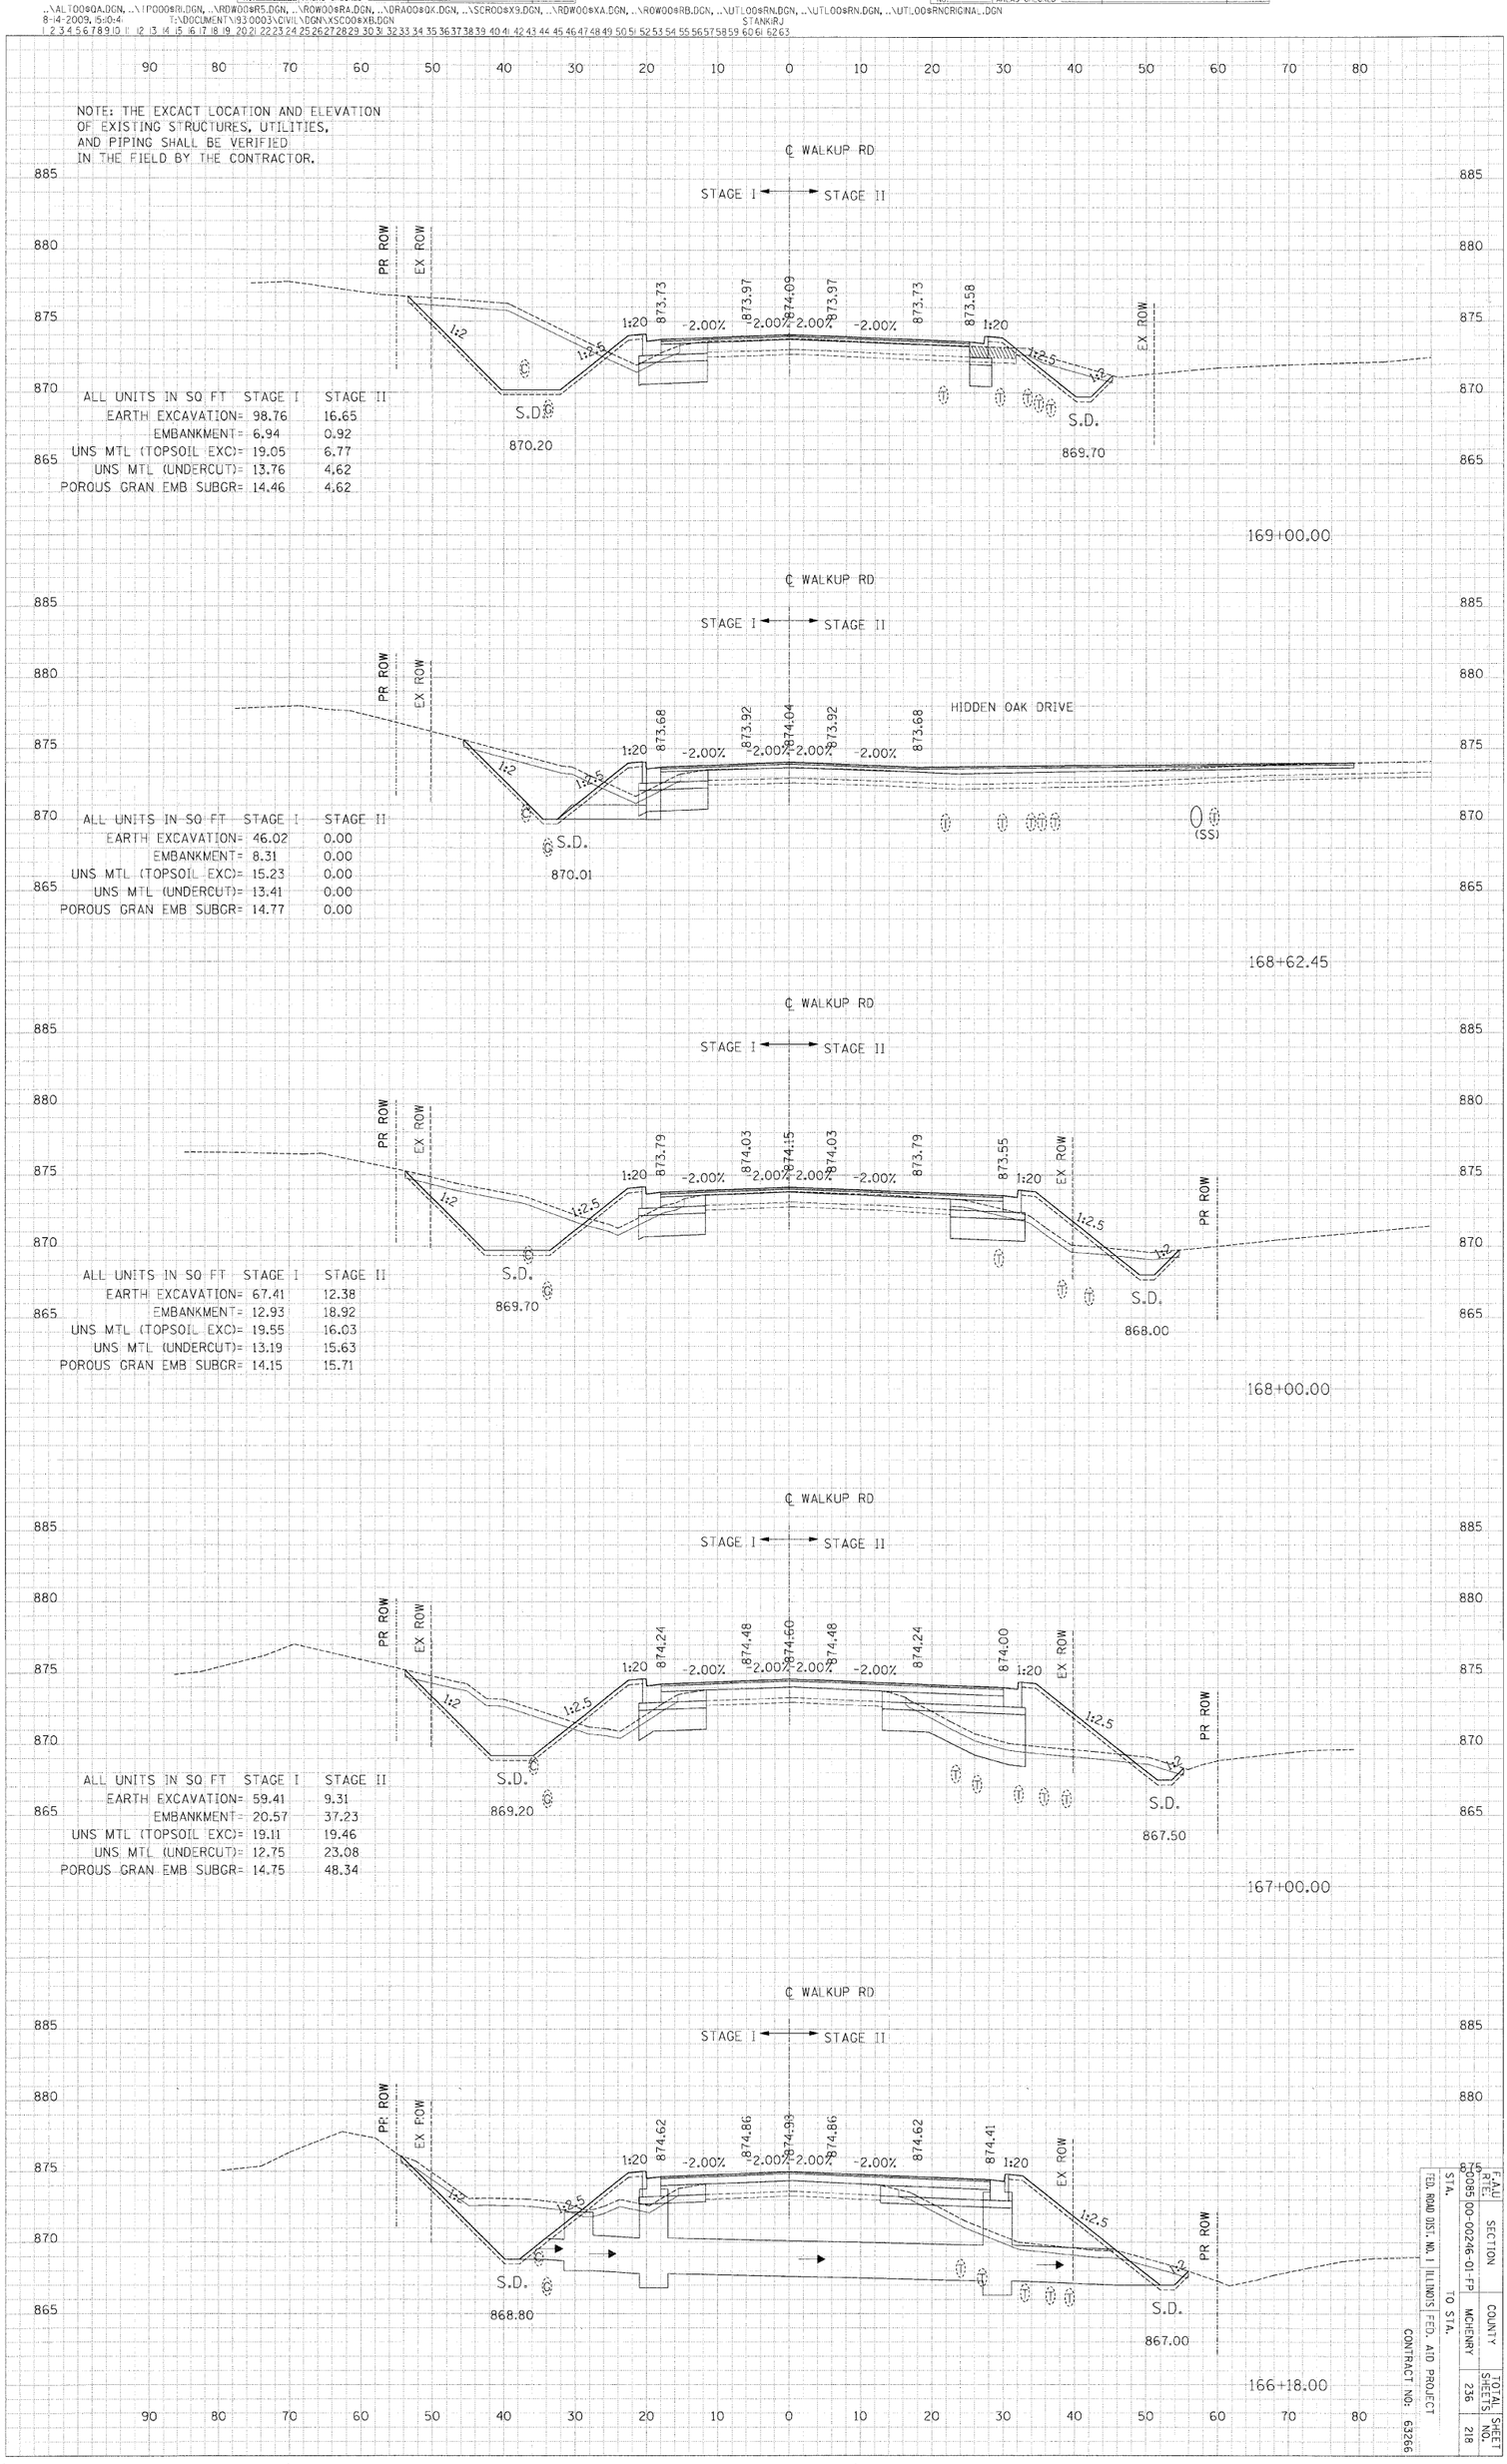

PROPOSED CROSS-SECTIONS: WALKUP ROAD

F.A.U. RTE.	SECTION	COUNTY	TOTAL SHEETS	SHEET NO.
0085	00-00246-01-FP	MCHENRY	236	218
STA.		TO STA.		

FED. ROAD DIST. NO. 1 ILLINOIS FED. AID PROJECT
CONTRACT NO: 63266