| ORIGINAL SURVEY | | BY | DATE |
|---|---|---|---|
| | SURVEYED | | |
| | PLOTTED | | |
| NOTE BOOK | TEMPLATE | | |
| | AREAS | | |
| NO. | AREAS CHECKED | | |

| FINAL SURVEY | | BY | DATE |
|---|---|---|---|
| | SURVEYED | | |
| | PLOTTED | | |
| NOTE BOOK | TEMPLATE | | |
| | AREAS | | |
| NO. | AREAS CHECKED | | |

..\ALTOO@OA.DGN, ..\TPOOO@RI.DGN, ..\RDWOO@R5.DGN, ..\ROWOO@RA.DGN, ..\DRAOO@OK.DGN, ..\SCROO@X9.DGN, ..\RDWOO@XA.DGN, ..\ROWOO@RB.DGN, ..\UTLOO@RN.DGN, ..\UTLOO@RN.DGN, ..\UTLOO@RNORIGINAL.DGN
8-14-2009, 15:11:35 T:\DOCUMENTS\1910003\CIVIL\DGN\XSC00@XB.DGN STANKIRJ

NOTE: THE EXCACT LOCATION AND ELEVATION OF EXISTING STRUCTURES, UTILITIES, AND PIPING SHALL BE VERIFIED IN THE FIELD BY THE CONTRACTOR.

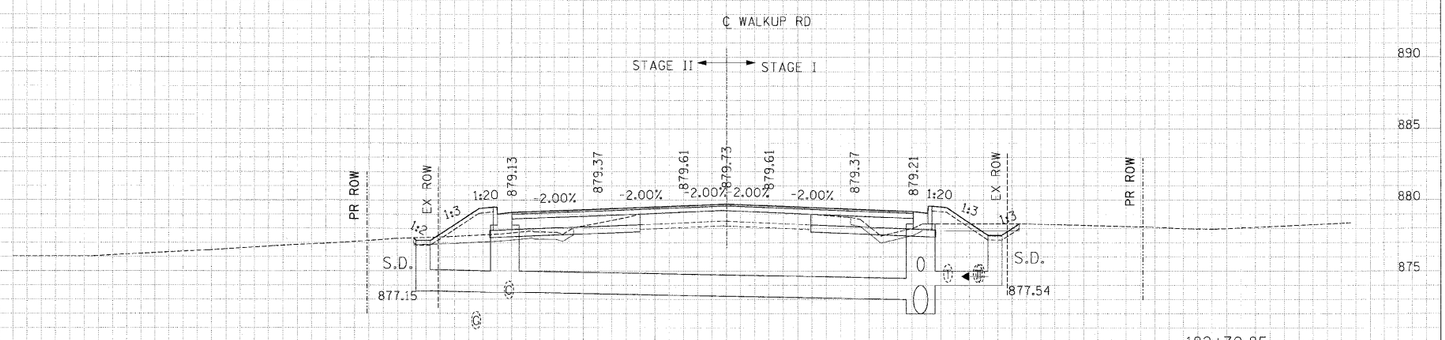


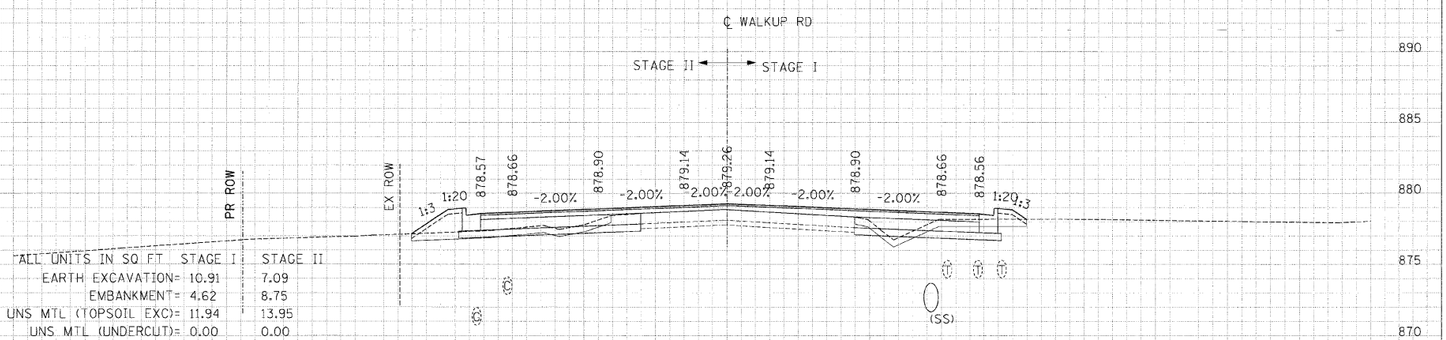


| ALL UNITS IN SQ FT | STAGE I | STAGE II |
|---|---|---|
| EARTH EXCAVATION= | 10.91 | 7.09 |
| EMBANKMENT= | 4.62 | 8.75 |
| UNS MTL (TOPSOIL EXC)= | 11.94 | 13.95 |
| UNS MTL (UNDERCUT)= | 0.00 | 0.00 |
| POROUS GRAN EMB SUBGR= | 0.00 | 0.00 |

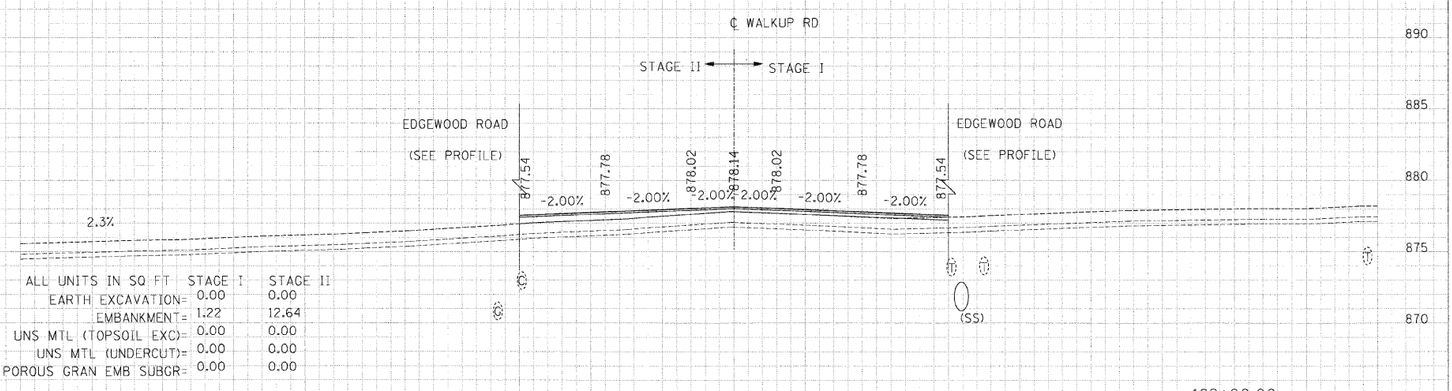


| ALL UNITS IN SQ FT | STAGE I | STAGE II |
|---|---|---|
| EARTH EXCAVATION= | 0.00 | 0.00 |
| EMBANKMENT= | 1.22 | 12.64 |
| UNS MTL (TOPSOIL EXC)= | 0.00 | 0.00 |
| UNS MTL (UNDERCUT)= | 0.00 | 0.00 |
| POROUS GRAN EMB SUBGR= | 0.00 | 0.00 |

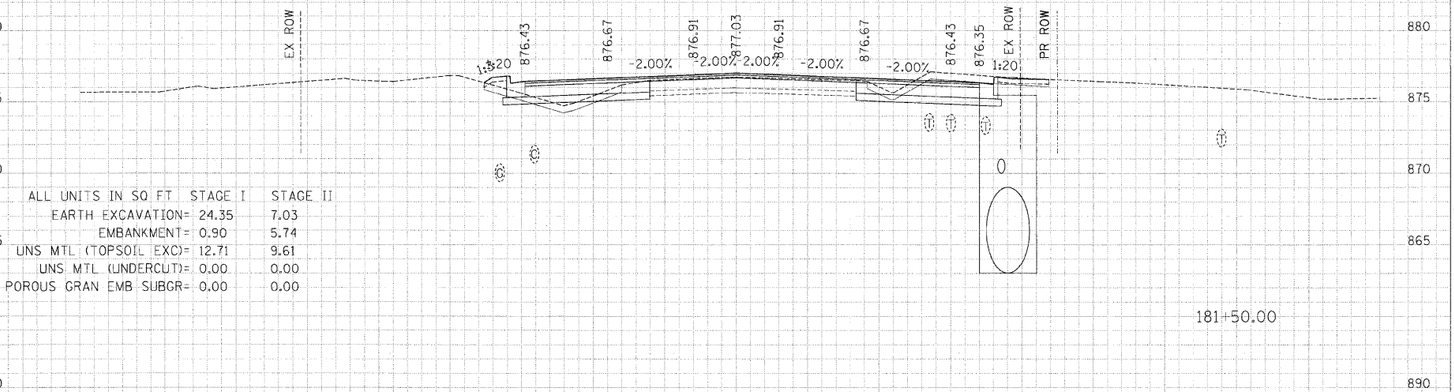


| ALL UNITS IN SQ FT | STAGE I | STAGE II |
|---|---|---|
| EARTH EXCAVATION= | 24.35 | 7.03 |
| EMBANKMENT= | 0.90 | 5.74 |
| UNS MTL (TOPSOIL EXC)= | 12.71 | 9.61 |
| UNS MTL (UNDERCUT)= | 0.00 | 0.00 |
| POROUS GRAN EMB SUBGR= | 0.00 | 0.00 |

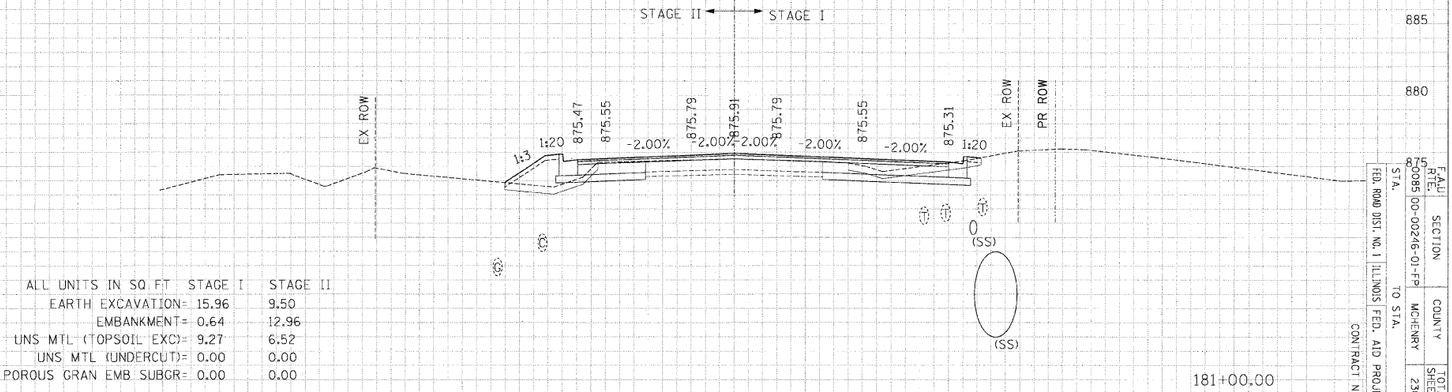


| ALL UNITS IN SQ FT | STAGE I | STAGE II |
|---|---|---|
| EARTH EXCAVATION= | 15.96 | 9.50 |
| EMBANKMENT= | 0.64 | 12.96 |
| UNS MTL (TOPSOIL EXC)= | 9.27 | 6.52 |
| UNS MTL (UNDERCUT)= | 0.00 | 0.00 |
| POROUS GRAN EMB SUBGR= | 0.00 | 0.00 |

PROPOSED CROSS-SECTIONS: WALKUP ROAD

| F.A.U. RTE. | SECTION | COUNTY | TOTAL SHEET NO. |
|---|---|---|---|
| 0085 | 00-00246-01-FP | MCHENRY | 236 222 |
| FED. ROAD DIST. NO. 1 | ILLINOIS | FED. AID PROJECT | |
| STA. | TO STA. | CONTRACT NO: 63266 | |