ORIGINAL SURVEY		BY	DATE
	SURVEYED		
	PLOTTED		
NOTE BOOK	TEMPLATE		
	AREAS		
NO.	AREAS CHECKED		

FINAL SURVEY		BY	DATE
	SURVEYED		
	PLOTTED		
NOTE BOOK	TEMPLATE		
	AREAS		
NO.	AREAS CHECKED		

..\ALTOO@A.DGN, ..\TPOOO@R.DGN, ..\RDWOO@R5.DGN, ..\ROWOO@RA.DGN, ..\DRAOO@K.DGN, ..\SCROO@X9.DGN, ..\RDWCO@XA.DGN, ..\ROWOO@RB.DGN, ..\UTLOO@RN.DGN, ..\UTLOO@RN.DGN, ..\UTLOO@RNORIGINAL.DGN
8-14-2009, 15:1:50 T:\DOCUMENT\93OOO3\CIVIL\DGN\XSCOO@XB.DGN STANKIRJ
1 2 

NOTE: THE EXCACT LOCATION AND ELEVATION OF EXISTING STRUCTURES, UTILITIES, AND PIPING SHALL BE VERIFIED IN THE FIELD BY THE CONTRACTOR.

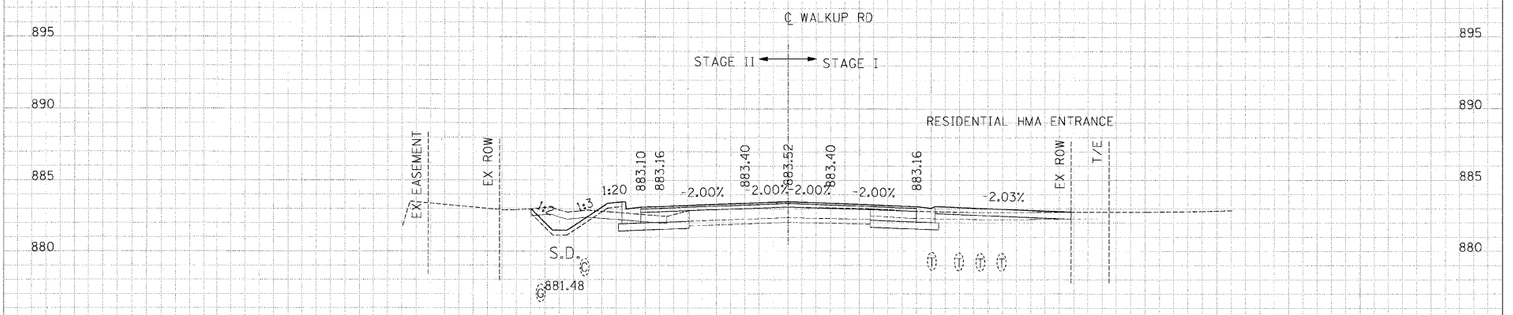

186+02.03

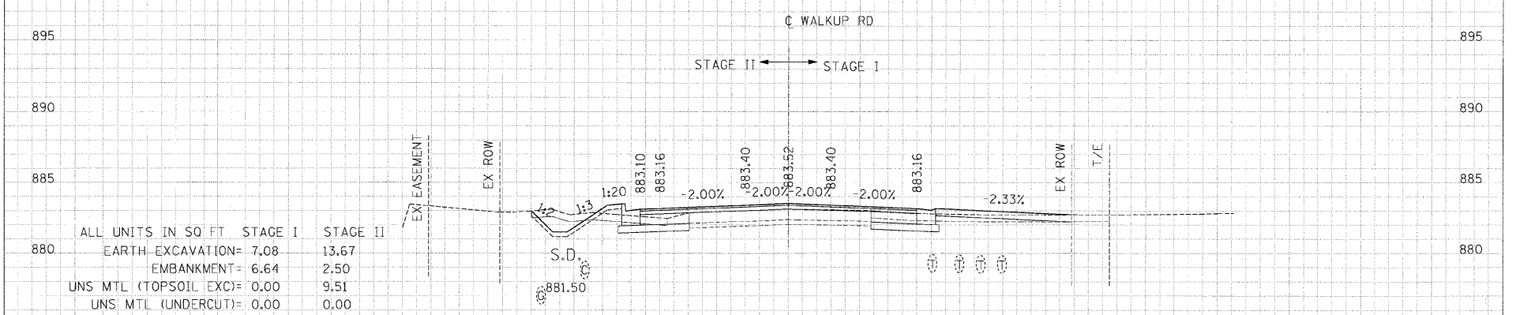

ALL UNITS IN SQ FT	STAGE I	STAGE II
EARTH EXCAVATION=	7.08	13.67
EMBANKMENT=	6.64	2.50
UNS MTL (TOPSOIL EXC)=	0.00	9.51
UNS MTL (UNDERCUT)=	0.00	0.00
POROUS GRAN EMB SUBGR=	0.00	0.00

186+00.00

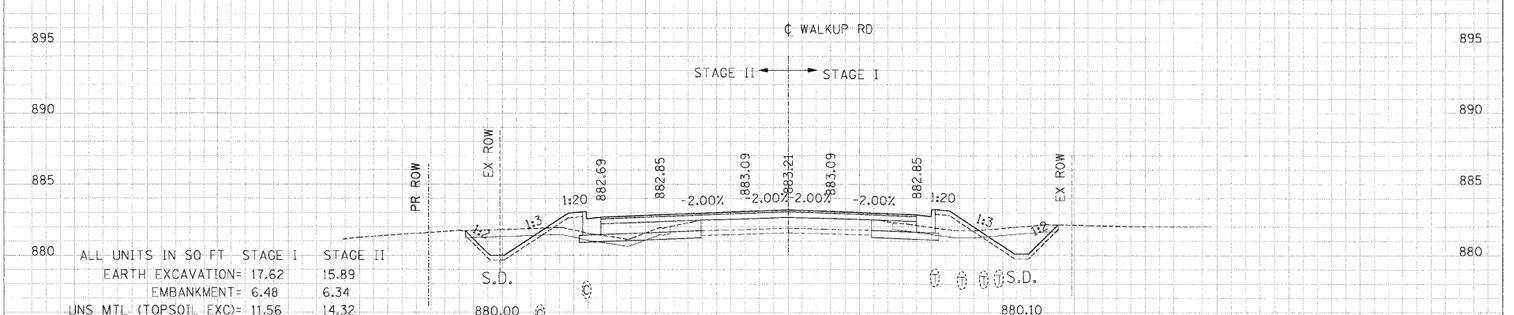

ALL UNITS IN SQ FT	STAGE I	STAGE II
EARTH EXCAVATION=	17.62	15.89
EMBANKMENT=	6.48	6.34
UNS MTL (TOPSOIL EXC)=	11.56	14.32
UNS MTL (UNDERCUT)=	0.00	0.00
POROUS GRAN EMB SUBGR=	0.00	0.00

185+00.00

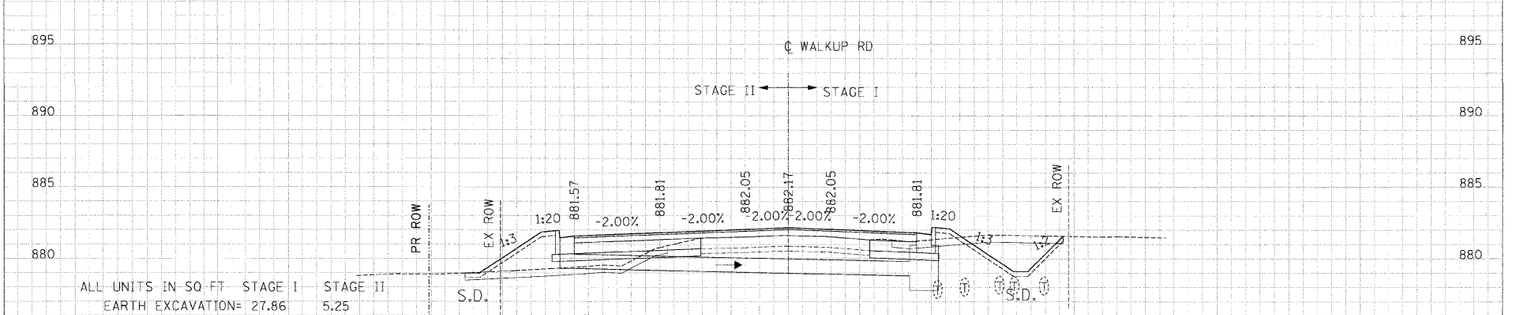

ALL UNITS IN SQ FT	STAGE I	STAGE II
EARTH EXCAVATION=	27.86	5.25
EMBANKMENT=	2.73	28.80
UNS MTL (TOPSOIL EXC)=	11.98	14.16
UNS MTL (UNDERCUT)=	0.00	0.00
POROUS GRAN EMB SUBGR=	0.00	0.00

184+00.00

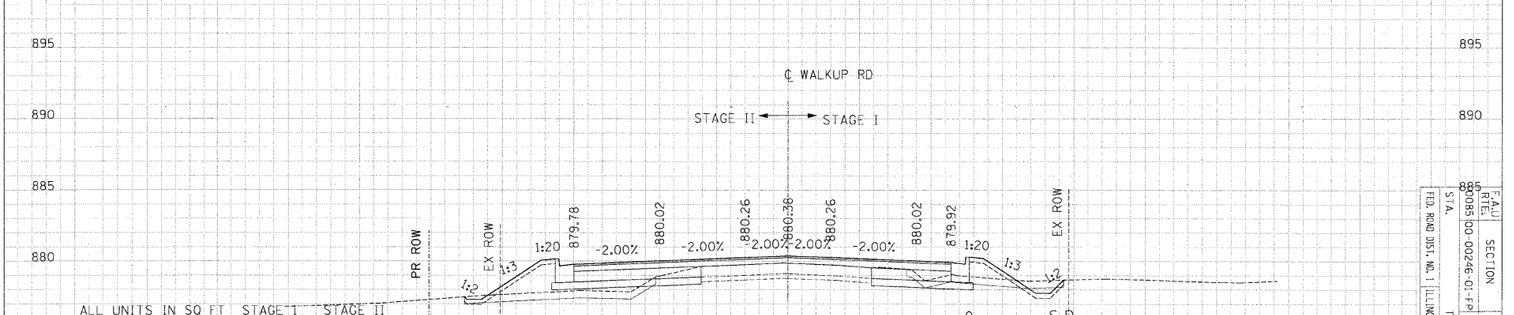

ALL UNITS IN SQ FT	STAGE I	STAGE II
EARTH EXCAVATION=	12.46	6.20
EMBANKMENT=	6.96	22.94
UNS MTL (TOPSOIL EXC)=	11.01	13.36
UNS MTL (UNDERCUT)=	0.00	0.00
POROUS GRAN EMB SUBGR=	0.00	0.00

183+00.00

PROPOSED CROSS-SECTIONS: WALKUP ROAD

F.A.U. RTE.	SECTION	COUNTY	TOTAL SHEETS	SHEET NO.
20085	00-00246-01-FP	MCHENRY	236	223

FED. ROAD DIST. NO. 1 ILLINOIS FED. AID PROJECT
STA. TO STA.
CONTRACT NO: 63266