ORIGINAL SURVEY		BY	DATE
	SURVEYED		
	PLOTTED		
NOTE BOOK	TEMPLATE		
	AREAS		
NO.	AREAS CHECKED		

FINAL SURVEY		BY	DATE
	SURVEYED		
	PLOTTED		
NOTE BOOK	TEMPLATE		
	AREAS		
NO.	AREAS CHECKED		

..\ALT00@QA.DGN, ..\TP000@RL.DGN, ..\RDW00@RS.DGN, ..\ROW00@PA.DGN, ..\DRA00@QK.DGN, ..\SCR00@X9.DGN, ..\ROW00@XA.DGN, ..\ROW00@RB.DGN, ..\UTL00@RN.DGN, ..\UTL00@RN.DGN, ..\UTL00@RNORIGINAL.DGN
8-14-2009, 15:4:05 T:\DOCUMENT\1930003\CIVIL\DGN\XSC00@XB.DGN STANKRJ
1 2 

NOTE: THE EXCACT LOCATION AND ELEVATION OF EXISTING STRUCTURES, UTILITIES, AND PIPING SHALL BE VERIFIED IN THE FIELD BY THE CONTRACTOR.

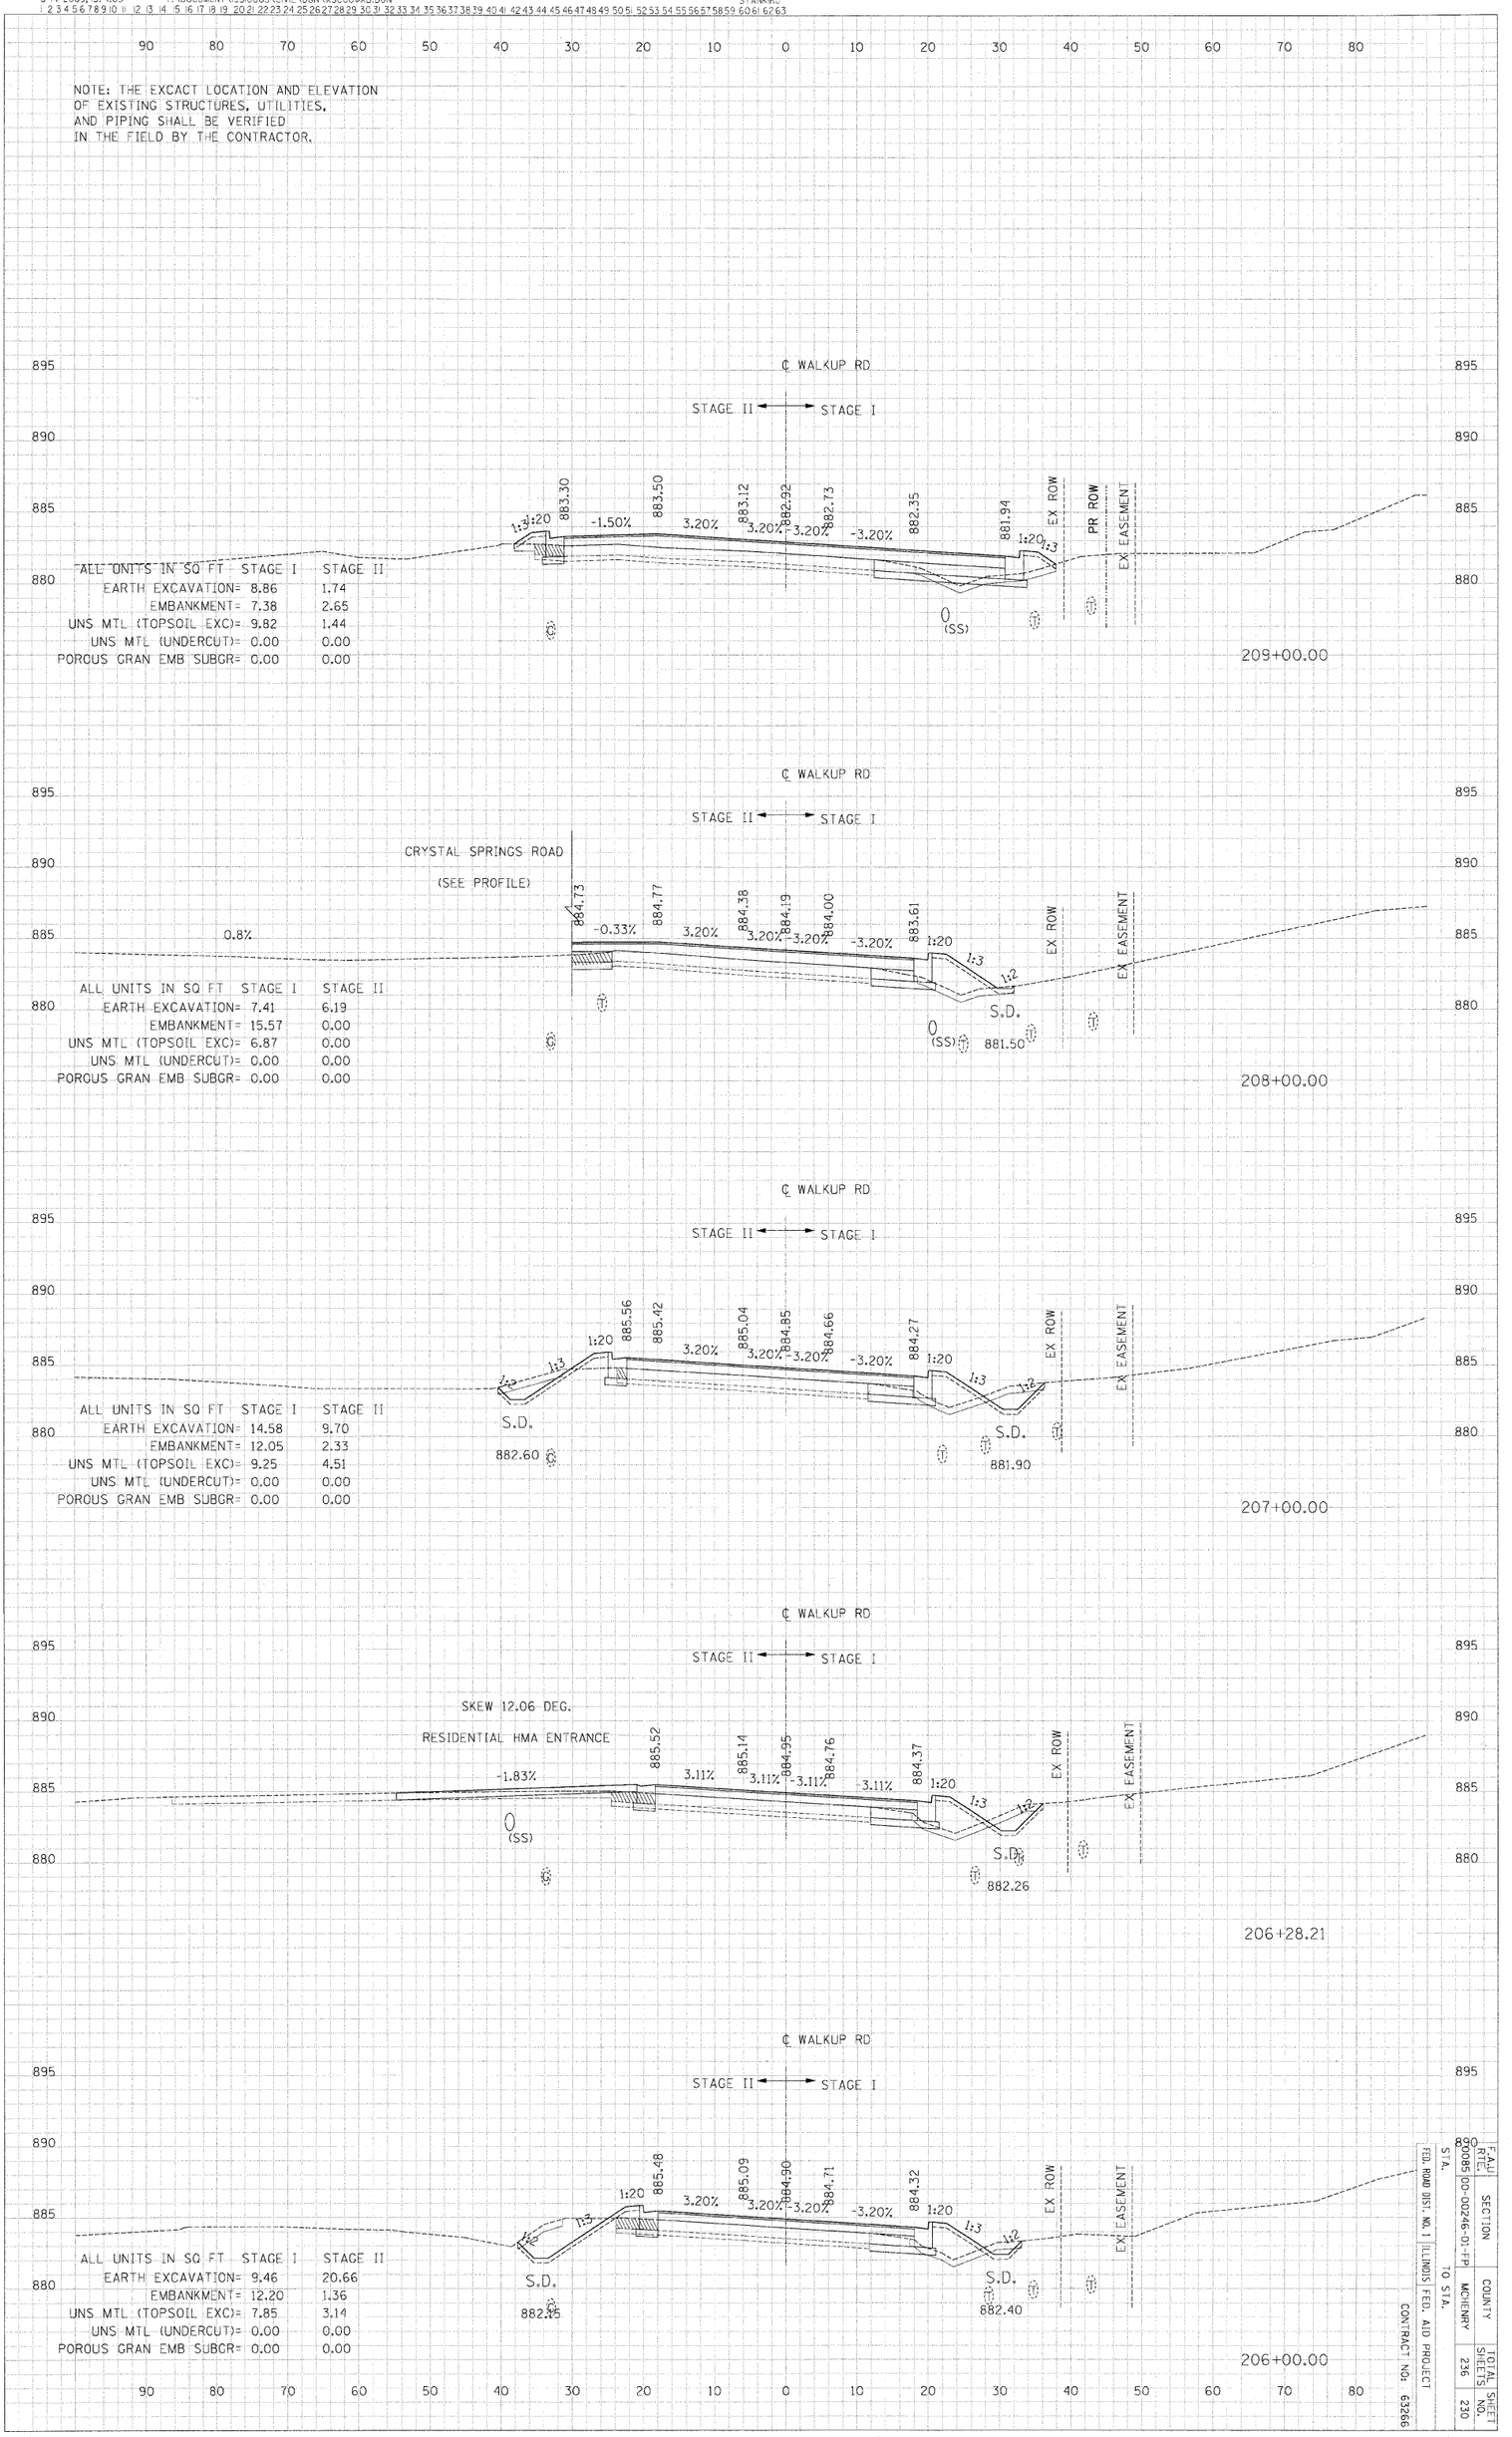

ALL UNITS IN SQ FT	STAGE I	STAGE II
EARTH EXCAVATION=	8.86	1.74
EMBANKMENT=	7.38	2.65
UNS MTL (TOPSOIL EXC)=	9.82	1.44
UNS MTL (UNDERCUT)=	0.00	0.00
POROUS GRAN EMB SUBGR=	0.00	0.00

ALL UNITS IN SQ FT	STAGE I	STAGE II
EARTH EXCAVATION=	7.41	6.19
EMBANKMENT=	15.57	0.00
UNS MTL (TOPSOIL EXC)=	6.87	0.00
UNS MTL (UNDERCUT)=	0.00	0.00
POROUS GRAN EMB SUBGR=	0.00	0.00

ALL UNITS IN SQ FT	STAGE I	STAGE II
EARTH EXCAVATION=	14.58	9.70
EMBANKMENT=	12.05	2.33
UNS MTL (TOPSOIL EXC)=	9.25	4.51
UNS MTL (UNDERCUT)=	0.00	0.00
POROUS GRAN EMB SUBGR=	0.00	0.00

ALL UNITS IN SQ FT	STAGE I	STAGE II
EARTH EXCAVATION=	9.46	20.66
EMBANKMENT=	12.20	1.36
UNS MTL (TOPSOIL EXC)=	7.85	3.14
UNS MTL (UNDERCUT)=	0.00	0.00
POROUS GRAN EMB SUBCR=	0.00	0.00

PROPOSED CROSS-SECTIONS: WALKUP ROAD

F.A.U. RTE.	SECTION	COUNTY	TOTAL SHEETS	SHEET NO.
20085	00-00246-01-FP	MCHENRY	236	230
STA.	TO STA.	FED. ROAD DIST. NO. 1	ILLINOIS	FED. AID PROJECT
		CONTRACT NO: 63266		